

BOROUGH OF BLOOMINGDALE

PASSAIC COUNTY, NEW JERSEY



2023

TAX ASSESSMENT MAP

ROBERT L. CIGOL, NEW JERSEY LICENSED LAND SURVEYOR

LICENSE No. 24GS04026100
DMC ASSOCIATES, INC.
6 CAREY AVENUE
BUTLER, N.J. 07405

REVISIONS			
DATE	L. S. NAME	LIC. NO.	SHEET. NO.
11/25/2015	R. CIGOL	24GS04026100	2.02, 3.01, 3.04, 3.07, 3.08, 4.01, 5.03, & 5.06
11/14/2016	R. CIGOL	24GS04026100	3.01, 3.07, 4, 4.01, 4.06, 5.02, 5.03, 5.05 & 5.06
11/15/2017	R. CIGOL	24GS04026100	KEY, 3.05, 4.03, 5, 5.02
11/01/2018	R. CIGOL	24GS04026100	KEY, 3.01, 3.07, 3.08, 5.09
10/25/2019	R. CIGOL	24GS04026100	2.01, 3.05, 3.06, 3.08, 4.03, 5, 5.01, 5.02, 5.04, 5.05
10/20/2020	R. CIGOL	24GS04026100	3.01, 3.02, 3.03, 5.04
12/31/2021	R. CIGOL	24GS04026100	KEY, 2.03, 3, 3.07, 3.08, 4, 4.04, 5.02, & 5.04
12/31/2022	R. CIGOL	24GS04026100	3.05, 4.08, 4.09, 5.00, 5, 5.07
12/19/2023	R. CIGOL	24GS04026100	4.05

THIS MAP HAS BEEN DRAWN USING COMPUTER AIDED DRAFTING/DESIGN (CAD/D) UNDER THE SUPERVISION OF ROBERT L. CIGOL, N.J.L.S. No. 24GS04026100.

THIS MAP SUPERSEDES THE TAX MAP APPROVED DECEMBER 1, 2010.

LEGEND

5

DETAIL SHEET NUMBER

21

PRIOR BLOCK NUMBER

3031

BLOCK NUMBER

SHEET LIMIT LINE

BLOCK LIMIT LINE

COUNTY BOUNDARY LINE

MUNICIPAL BOUNDARY LINE

STREAM & WATER LINE

EASEMENT OR LEASED LINE

4

PRIOR LOT NUMBER


4

LOT NUMBER

No. 1652

HOUSE NUMBER


FLOOD HAZARD AREA

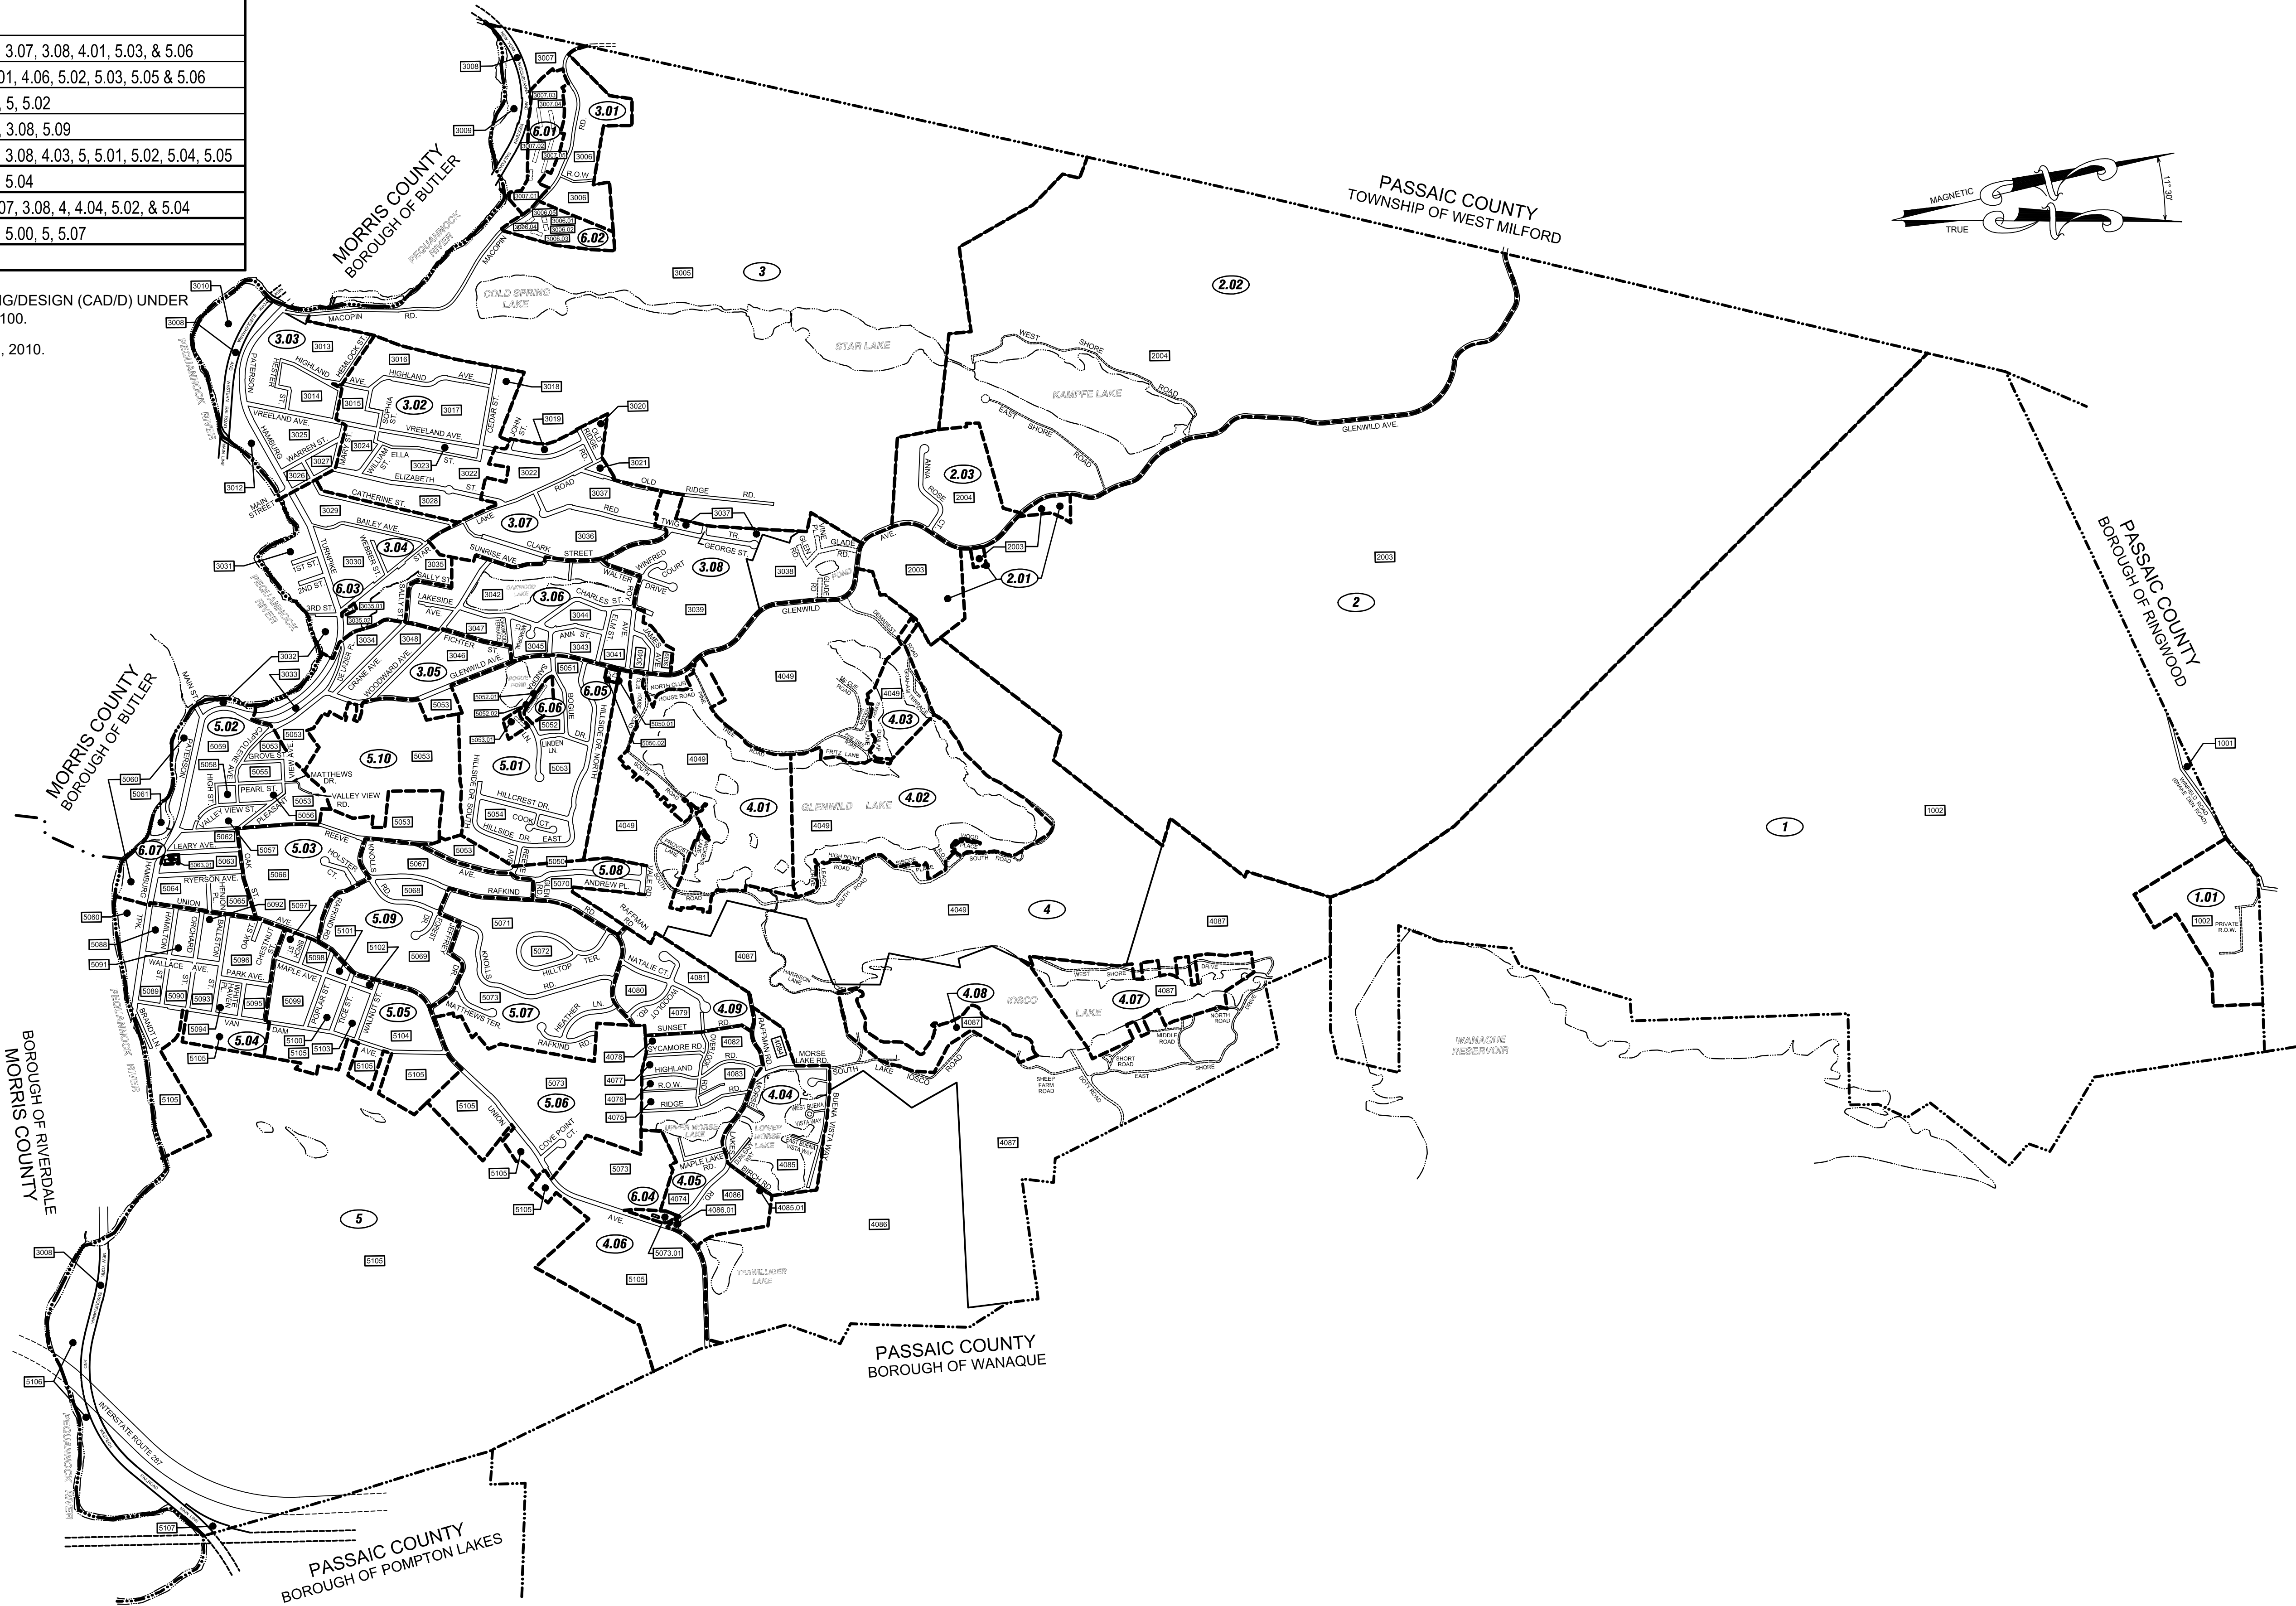

THE AREAS, BOUNDARIES AND DIMENSIONS SHOWN ON THIS TAX MAP, ARE DERIVED FROM GROUND SURVEYS, AERIAL SURVEYS, AND RECORDED PLANS, MAPS, DEEDS, WILLS, AND ARE TO BE USED FOR ASSESSMENT PURPOSES ONLY.

I HEREBY CERTIFY THAT THIS MAP HAS BEEN REVISED UNDER MY IMMEDIATE SUPERVISION AND COMPLIES WITH THE LAWS OF THE STATE OF NEW JERSEY.

ROBERT L. CIGOL, N.J.L.S. NO. 24GS04026100
CERTIFICATE OF AUTHORIZATION NO. 24GA27919000

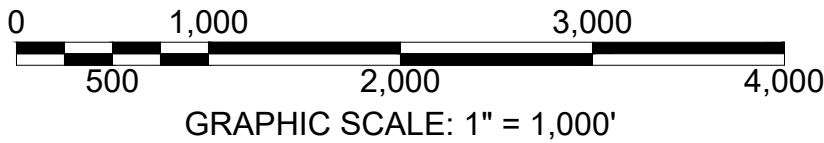

NEW JERSEY DEPARTMENT OF THE TREASURY
DIVISION OF TAXATION
PROPERTY ADMINISTRATION
APPROVED AS A TAX MAP PURSUANT TO THE AUTHORITY OF
N.J.S.A. 54:1-15 & 54:50-1
FOR THE DIRECTOR, DIVISION OF TAXATION
SIGNED BY: JUDY P. MILLER, C.T.A.
SIGNED BY: TIFFANY A. FIELDS, C.T.A.
DATE: DEC 30, 2014 SERIAL NO. 1051

TAX MAP

BOROUGH OF BLOOMINGDALE

PASSAIC COUNTY, NEW JERSEY

SCALE: 1"=1,000' 01/01/2014

ROBERT L. CIGOL

NEW JERSEY LICENSED LAND SURVEYOR

LICENSE NO. 24GS04026100 CERTIFICATE OF AUTHORIZATION NO. 24GA27919000


DMC ASSOCIATES, INC.

6 CAREY AVENUE BUTLER, N.J. 07405

TO SHOW CONDITIONS AS OF 12/19/2023

REVISIONS			
DATE	L. S. NAME	LIC. NO.	DESCRIPTION

THIS MAP HAS BEEN DRAWN USING COMPUTER AIDED DRAFTING/DESIGN (CAD/D) UNDER THE SUPERVISION OF ROBERT L. CIGOL, N.J.L.S. No. 24GS04026100.


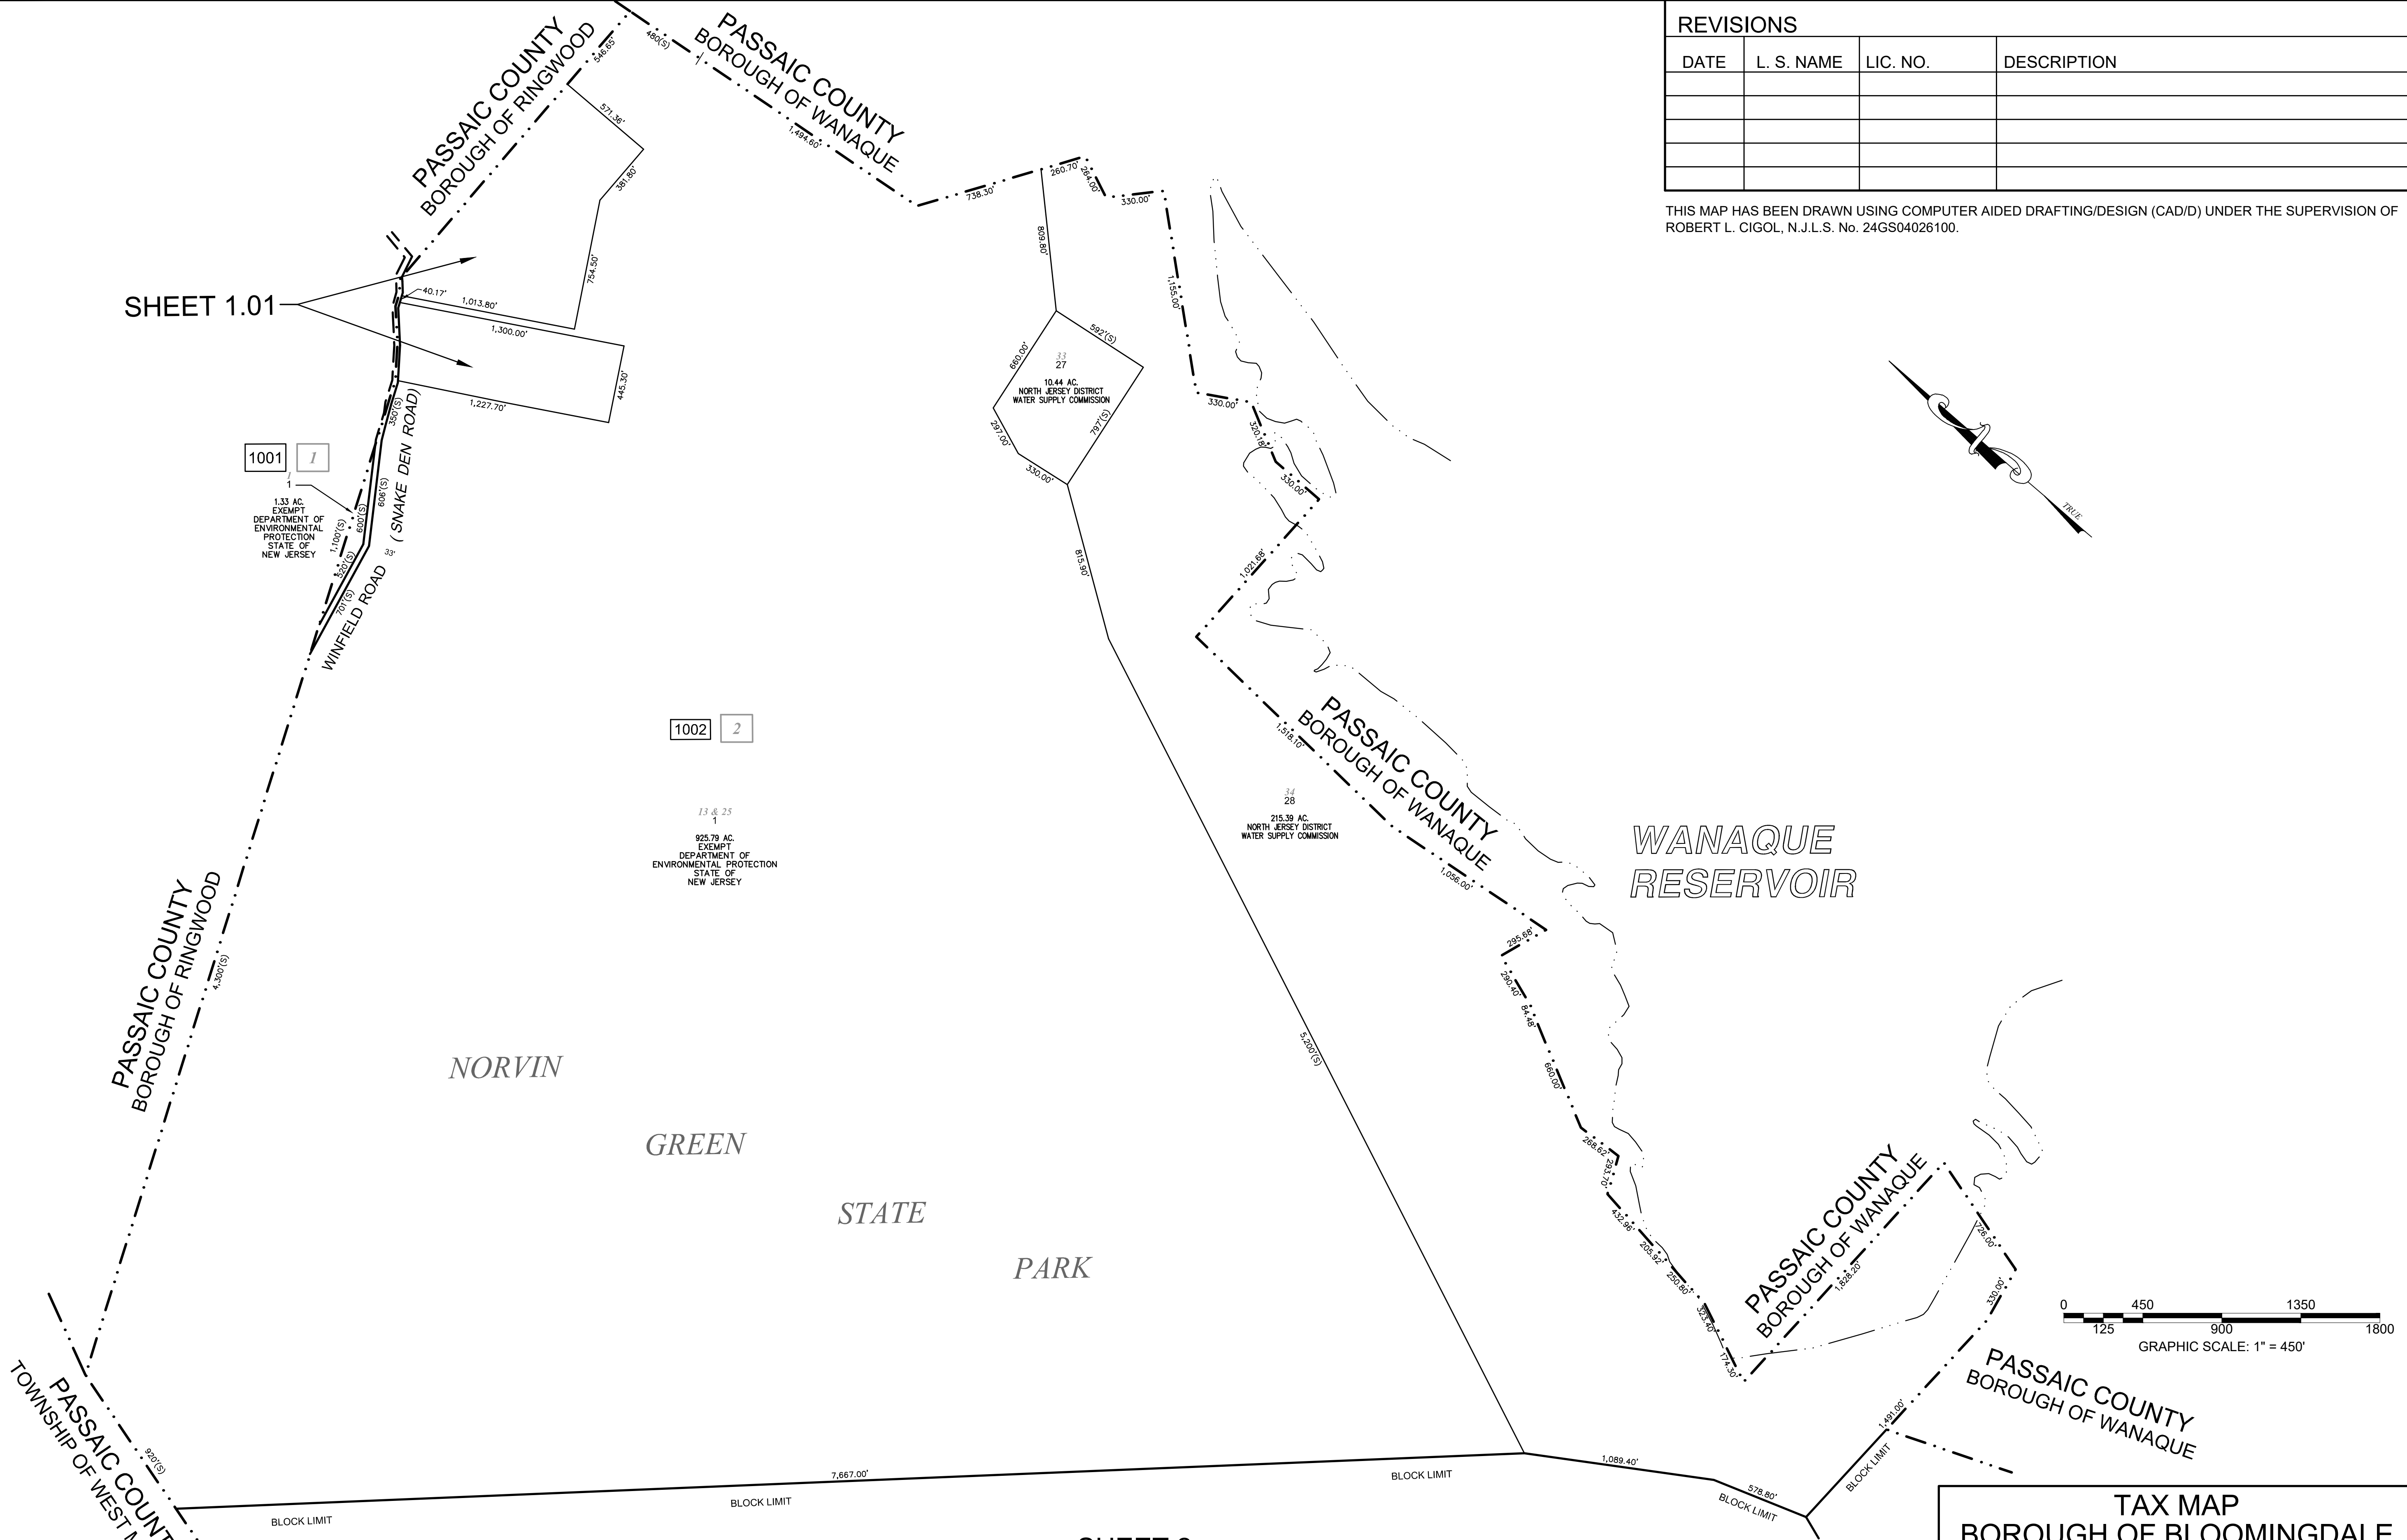


NEW JERSEY DEPARTMENT OF THE TREASURY
DIVISION OF TAXATION
APPROVED AS A TAX MAP PURSUANT TO THE AUTHORITY OF
N.J.S.A. 54:1-7 AND N.J.S.A. 54:5-4
FOR THE DIRECTOR, DIVISION OF TAXATION
Robert L. Cigol
Robert L. Cigol, Principal Field Representative
DATE DEC 30 2014 SERIAL NO. 1051

TAX MAP
BOROUGH OF BLOOMINGDALE
PASSAIC COUNTY, NEW JERSEY
SCALE: 1"=450' 01/01/2014
ROBERT L. CIGOL
NEW JERSEY LICENSED LAND SURVEYOR
LICENSE NO. 24GS04026100 CERTIFICATE OF AUTHORIZATION NO. 24GA27919000
DMC ASSOCIATES, INC.
6 CAREY AVENUE
BUTLER, N.J. 07405
TO SHOW CONDITIONS AS OF 01/01/2014

REVISIONS			
DATE	L. S. NAME	LIC. NO.	DESCRIPTION

THIS MAP HAS BEEN DRAWN USING COMPUTER AIDED DRAFTING/DESIGN (CAD/D) UNDER THE SUPERVISION OF ROBERT L. CIGOL, N.J.L.S. No. 24GS04026100.

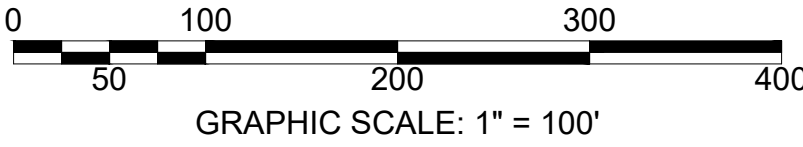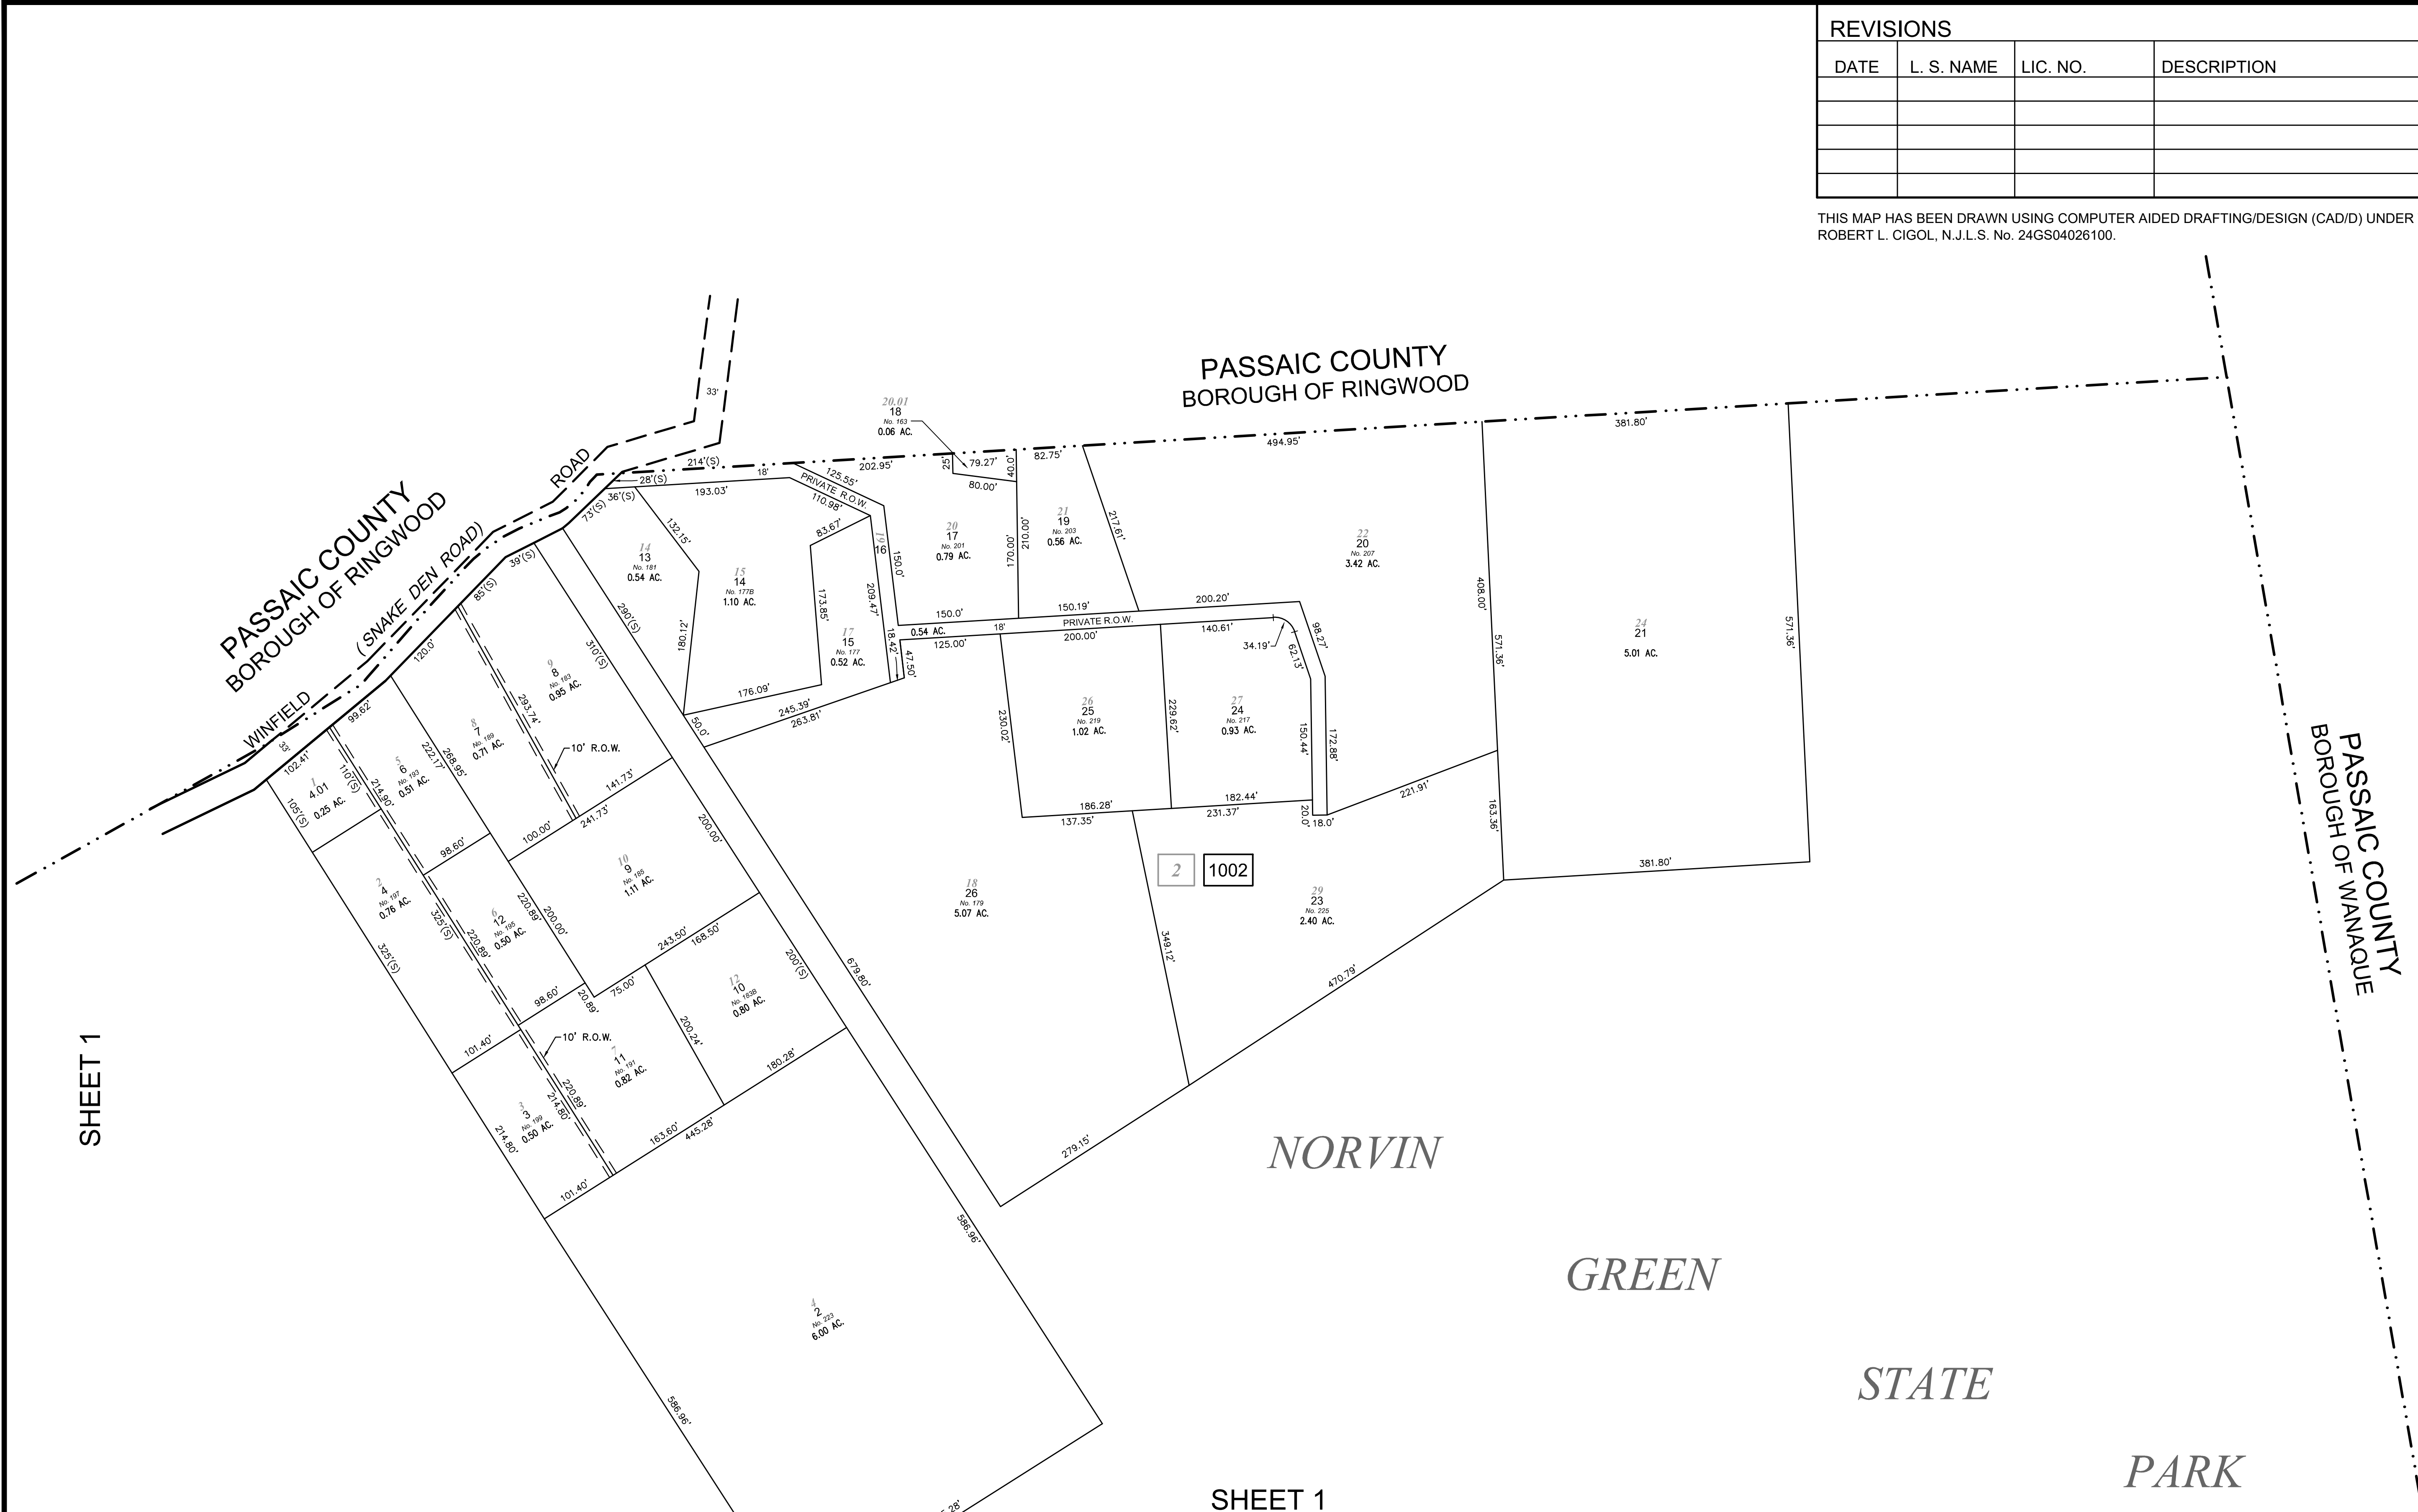


NEW JERSEY DEPARTMENT OF THE TREASURY
DIVISION OF TAXATION
APPROVED AS A TAX MAP PURSUANT TO THE AUTHORITY OF
N.J.S.A. 54:1-9 AND N.J.S.A. 54:5-4
FOR THE DIRECTOR, DIVISION OF TAXATION
Robert L. Cigol
Robert L. Cigol, Principal Field Representative
DATE DEC 30 2014 SERIAL NO. 1051

TAX MAP
BOROUGH OF BLOOMINGDALE
PASSAIC COUNTY, NEW JERSEY
SCALE: 1"=100' 01/01/2014
ROBERT L. CIGOL
NEW JERSEY LICENSED LAND SURVEYOR
LICENSE NO. 24GS04026100 CERTIFICATE OF AUTHORIZATION NO. 24GA27919000
DMC ASSOCIATES, INC.
6 CAREY AVENUE
BUTLER, N.J. 07405
TO SHOW CONDITIONS AS OF 01/01/2014

SHEET 1

SHEET 4

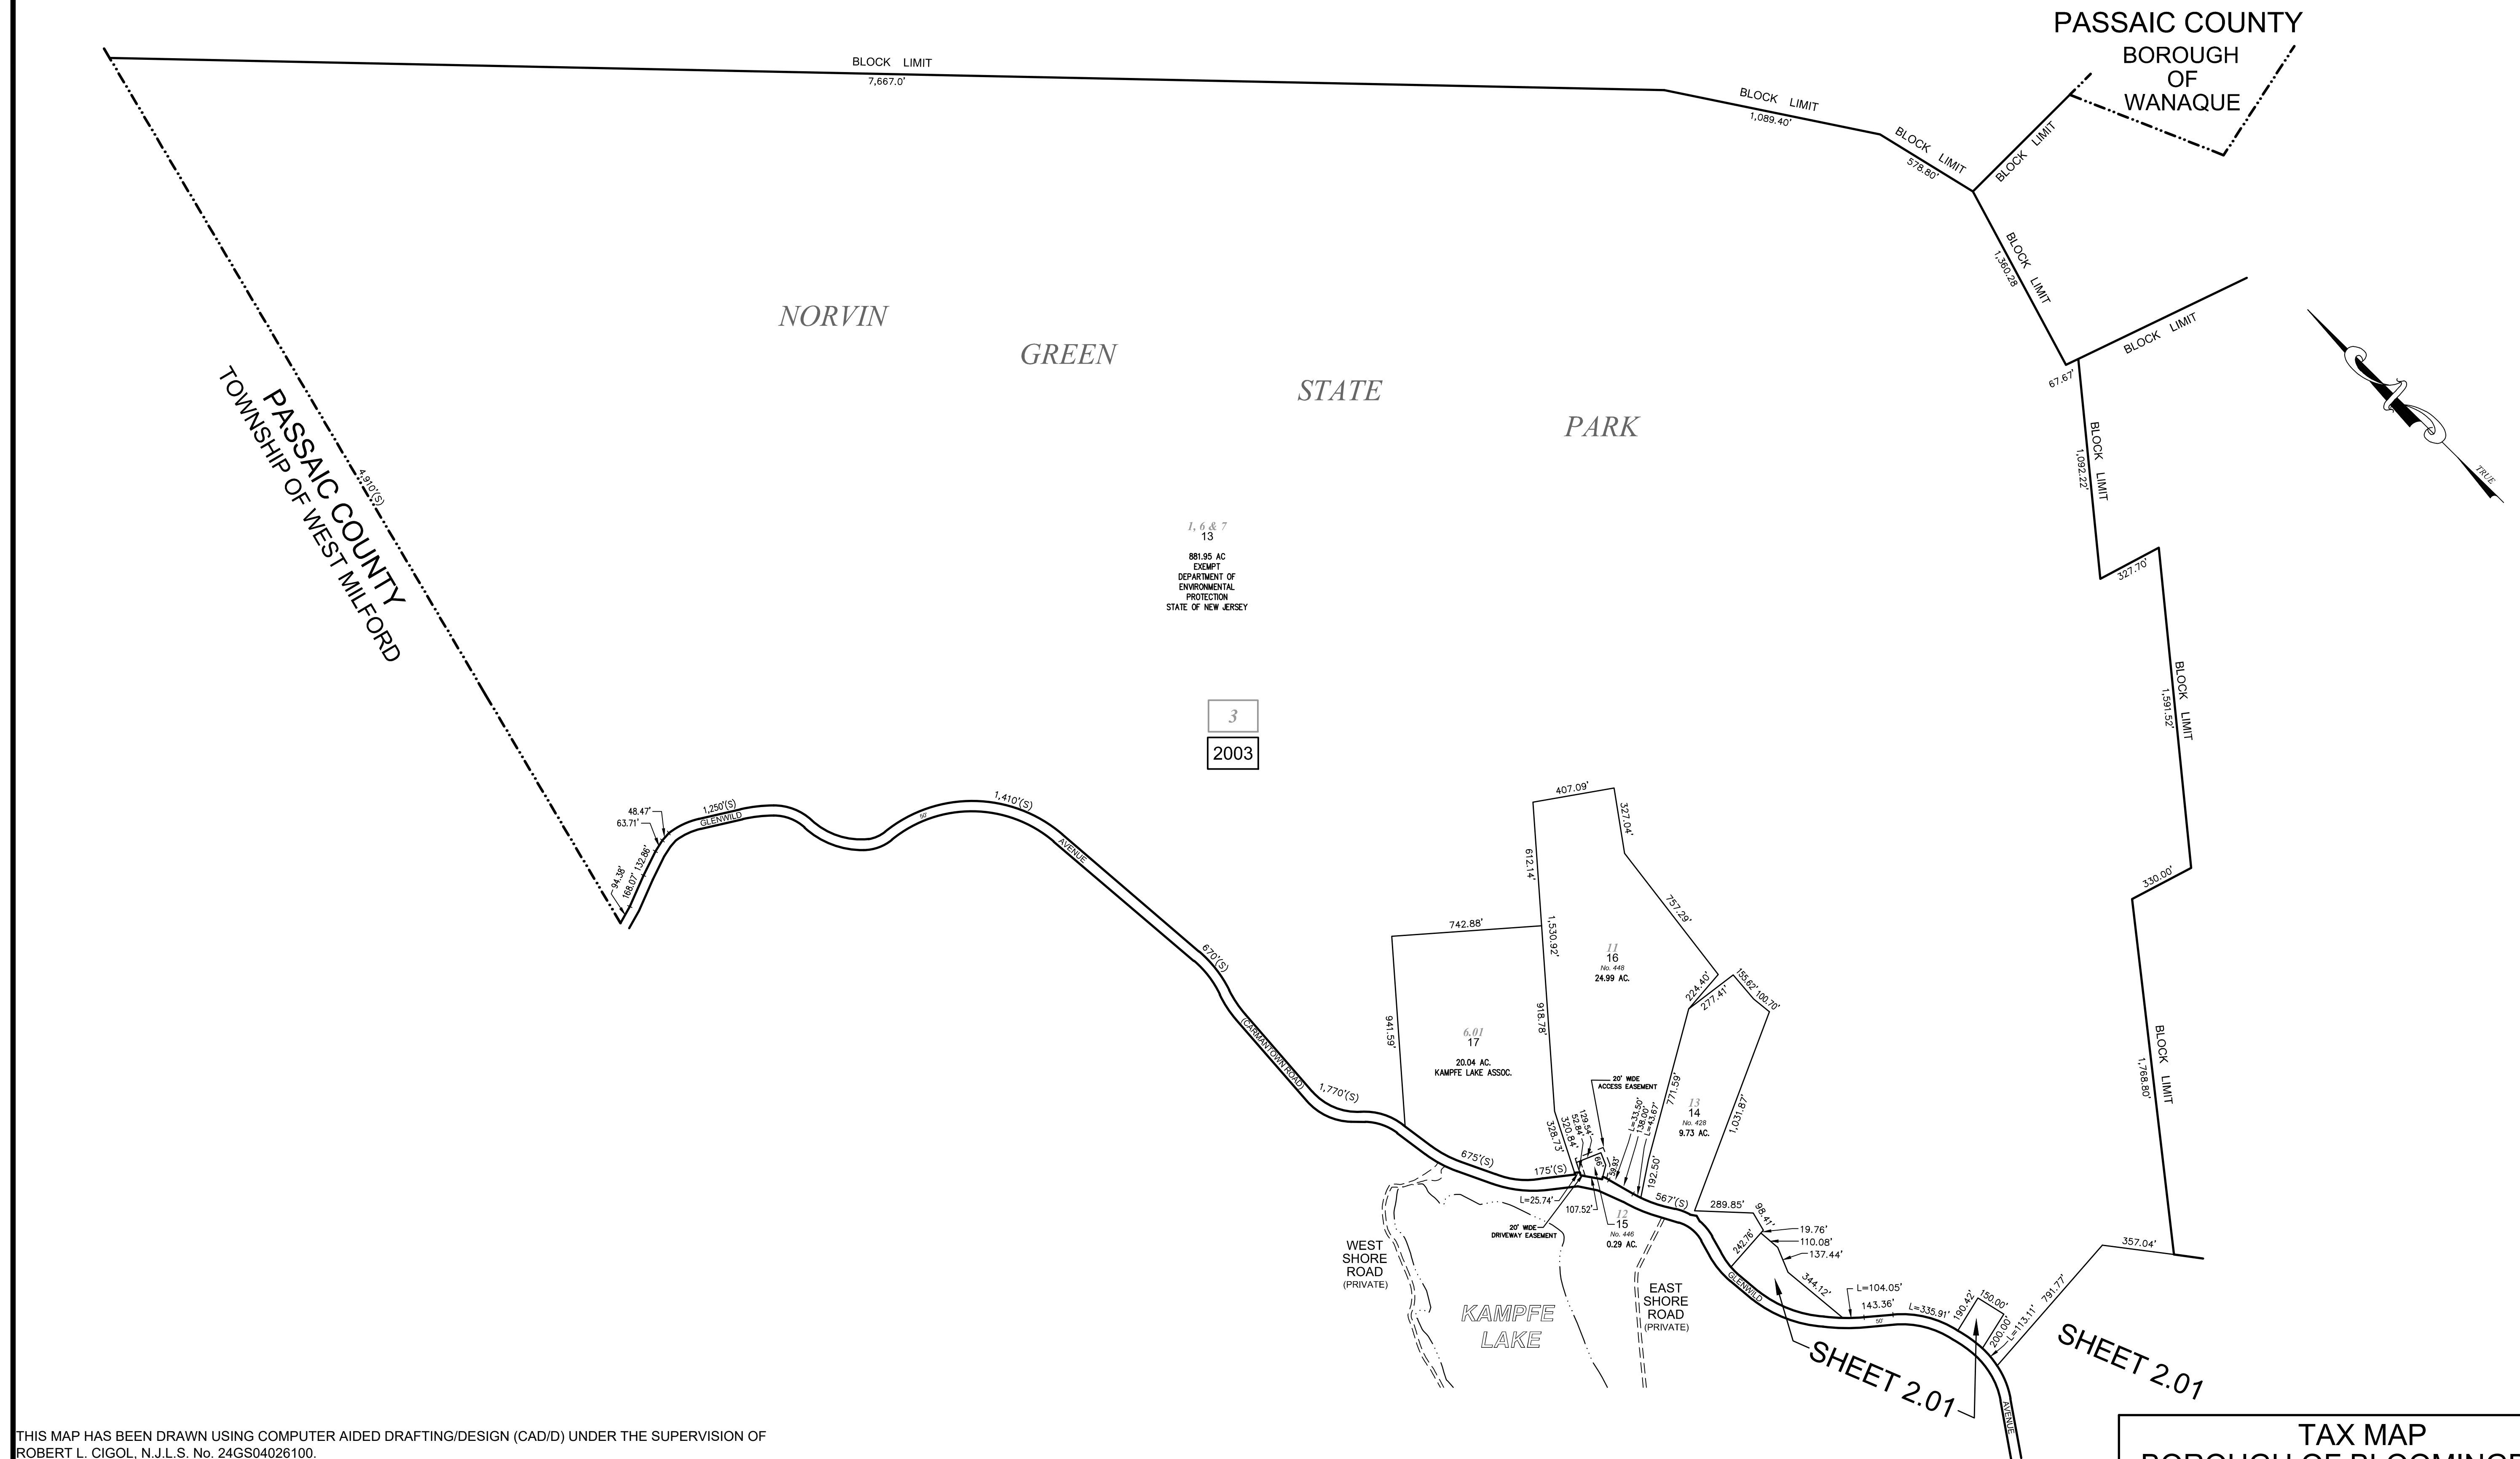

THIS MAP HAS BEEN DRAWN USING COMPUTER AIDED DRAFTING/DESIGN (CAD/D) UNDER THE SUPERVISION OF ROBERT L. CIGOL, N.J.L.S. No. 24GS04026100.


REVISIONS			
DATE	L. S. NAME	LIC. NO.	DESCRIPTION

SHEET 2.02

SHEET 2.03

NEW JERSEY DEPARTMENT OF THE TREASURY
DIVISION OF TAXATION
APPROVED AS TO TAX LAW BY THE COMPTROLLER IN THE AUTHORITY OF
N.J.S.A. 17:27 AND N.J.S.A. 17:28
FOR THE DIRECTOR, DIVISION OF TAXATION
John J. Miller, CPA
John J. Miller, CPA, Chief, Valuation and Mapping
William B. Fields
William B. Fields, Principal Field Representative
DATE **DEC 30 2014** SERIAL NO. **1051**

TAX MAP
BOROUGH OF BLOOMINGDALE
PASSAIC COUNTY, NEW JERSEY
SCALE: 1"=400' 01/01/2014
ROBERT L. CIGOL
NEW JERSEY LICENSED LAND SURVEYOR
LICENSE NO. 24GS04026100 CERTIFICATE OF AUTHORIZATION NO. 24GA27919000
DMC ASSOCIATES, INC.
6 CAREY AVENUE
BUTLER, N.J. 07405
TO SHOW CONDITIONS AS OF 01/01/2014

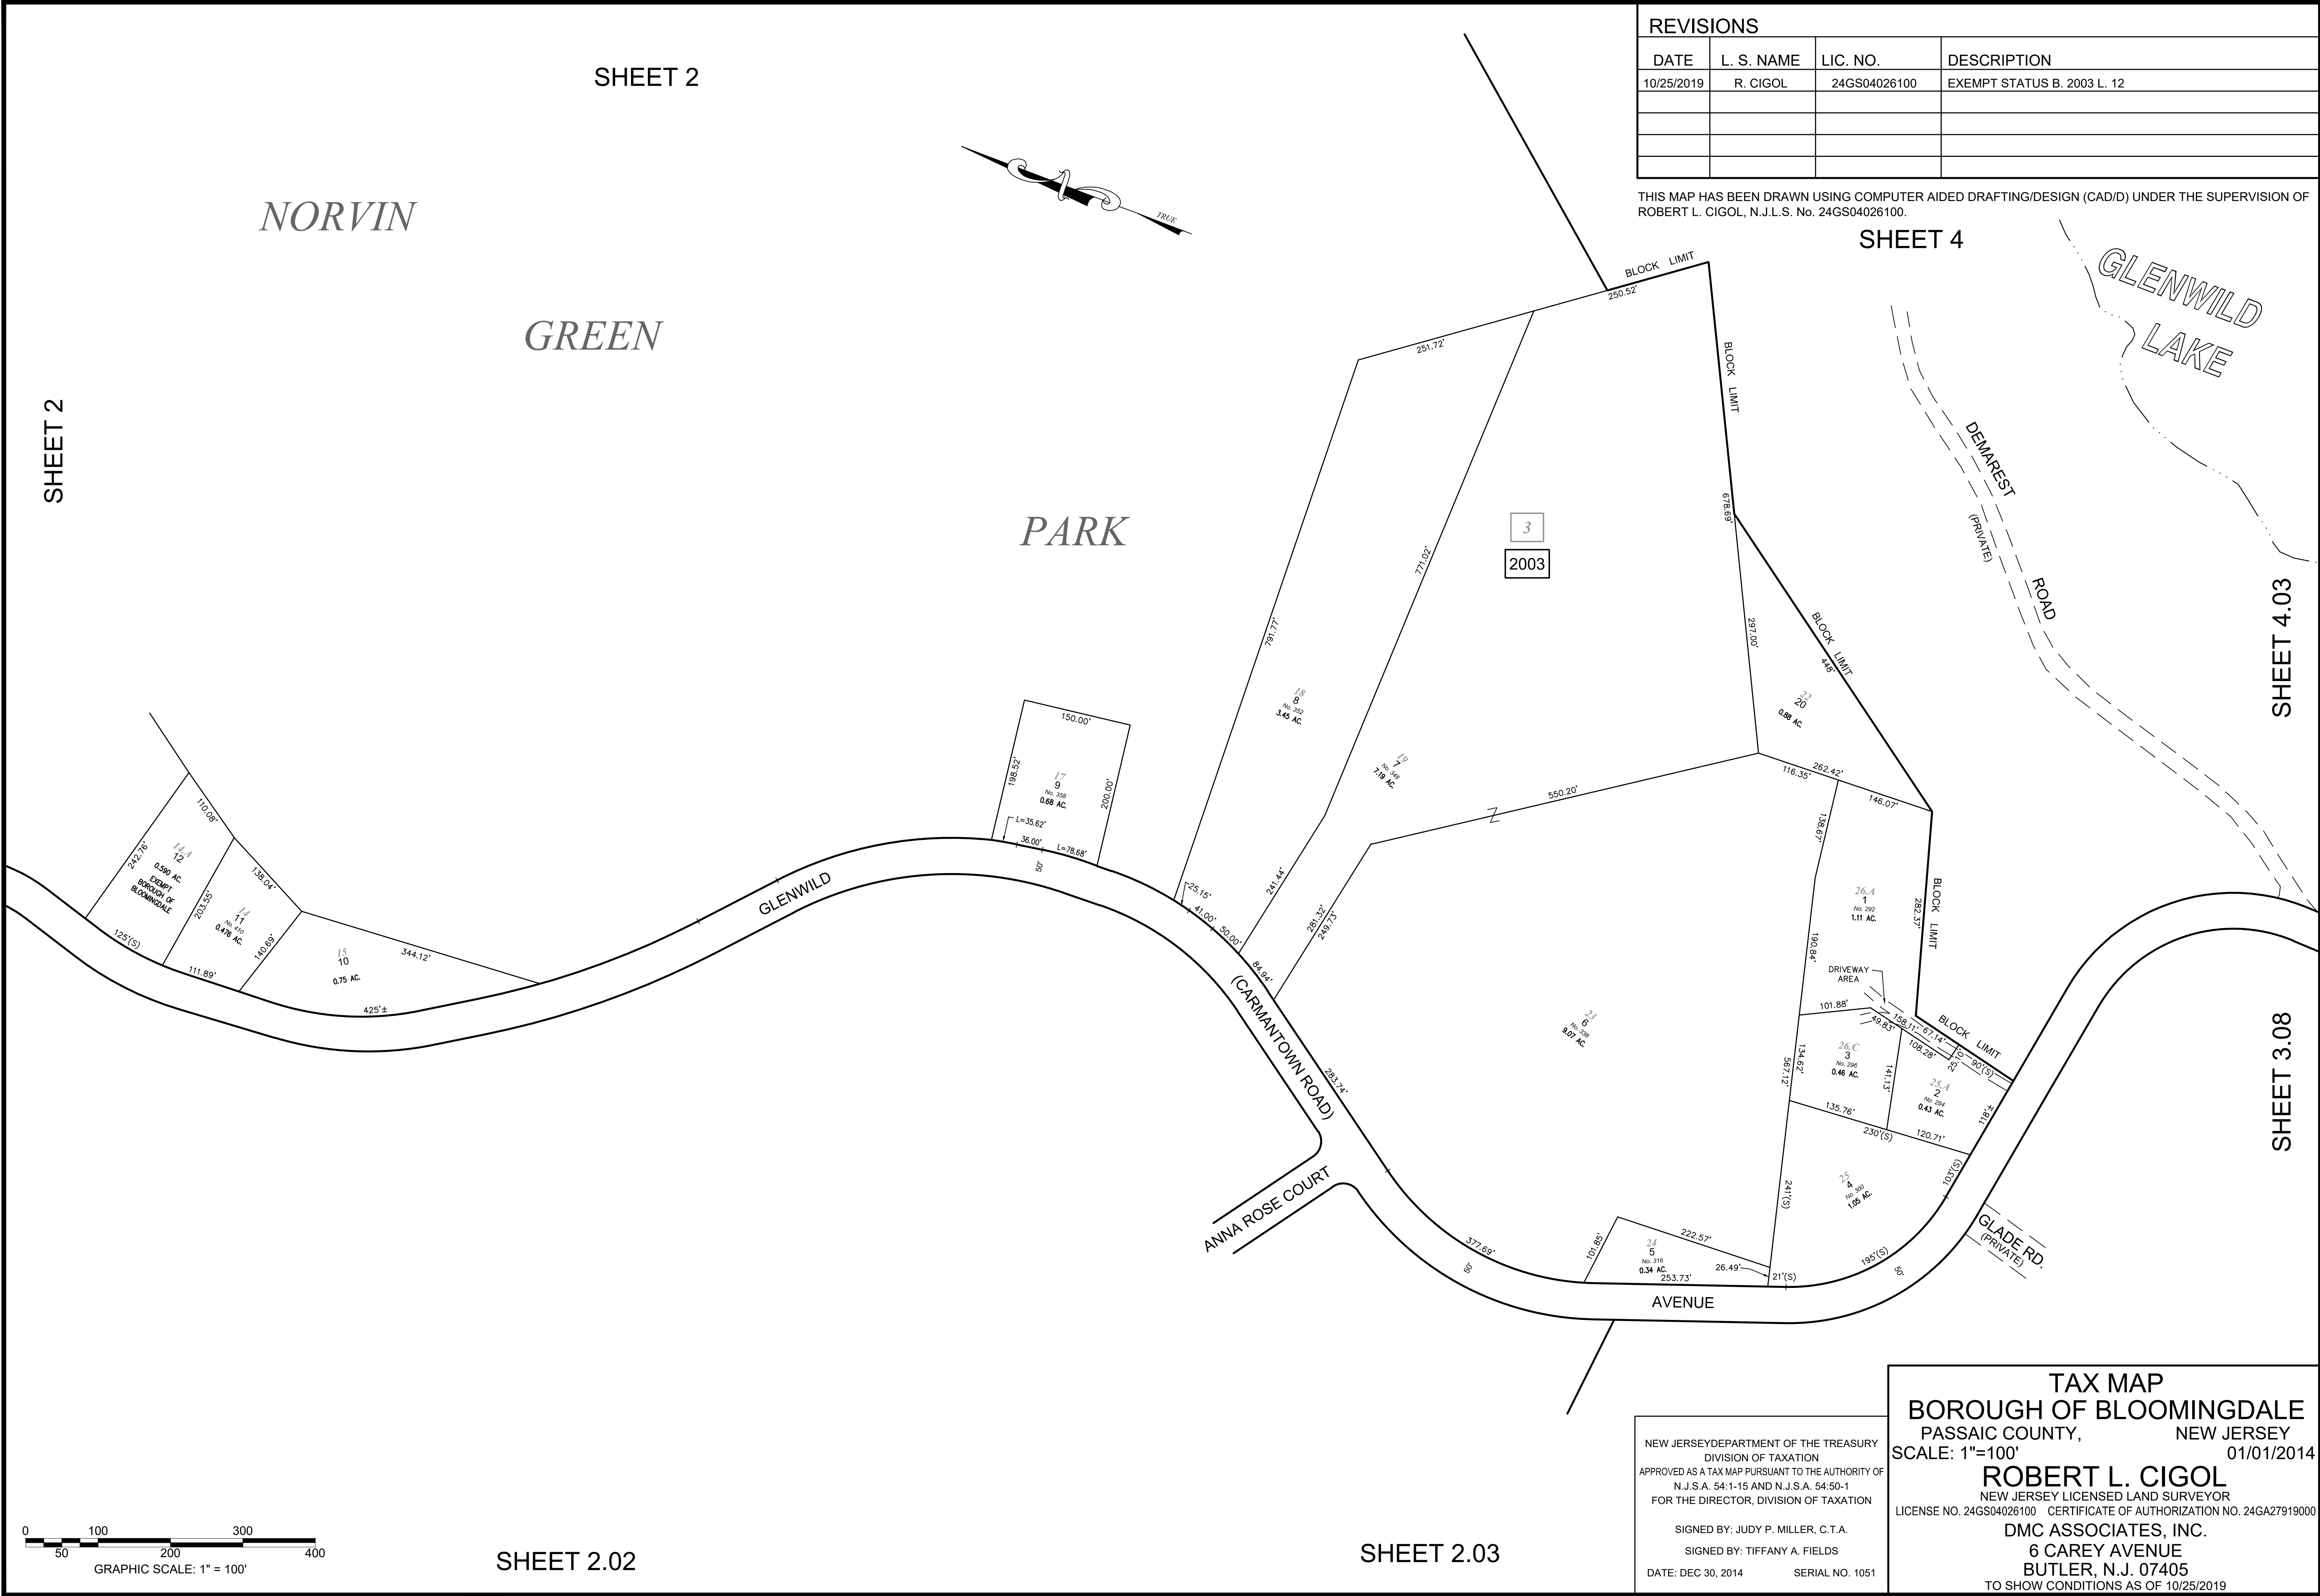

SHEET 3

SHEET 2.02

REVISIONS			
DATE	L. S. NAME	LIC. NO.	DESCRIPTION
12/31/21	R. CIGOL	24GS04026100	EXEMPT STATUS B. 2004 L. 13


THIS MAP HAS BEEN DRAWN USING COMPUTER AIDED DRAFTING/DESIGN (CAD/D) UNDER THE SUPERVISION OF ROBERT L. CIGOL, N.J.L.S. No. 24GS04026100.



SHEET 2.02



SHEET 3

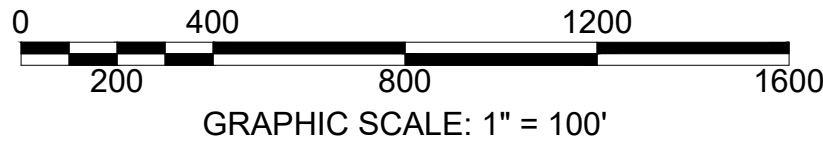


SHEET 2.01

SHEET 2



NEW JERSEY DEPARTMENT OF THE TREASURY
DIVISION OF TAXATION
APPROVED AS A TAX MAP PURSUANT TO THE AUTHORITY OF
N.J.S.A. 54:1-18 AND N.J.S.A. 54:5-1
FOR THE DIRECTOR, DIVISION OF TAXATION
Robert L. Cigol
Robert L. Cigol, Principal Field Representative
DATE DEC 30 2014 SERIAL NO. 1051

TAX MAP
BOROUGH OF BLOOMINGDALE
PASSAIC COUNTY, NEW JERSEY
SCALE: 1"=100' 01/01/2014
ROBERT L. CIGOL
NEW JERSEY LICENSED LAND SURVEYOR
LICENSE NO. 24GS04026100 CERTIFICATE OF AUTHORIZATION NO. 24GA27919000
DMC ASSOCIATES, INC.
6 CAREY AVENUE
BUTLER, N.J. 07405
TO SHOW CONDITIONS AS OF 12/31/2021

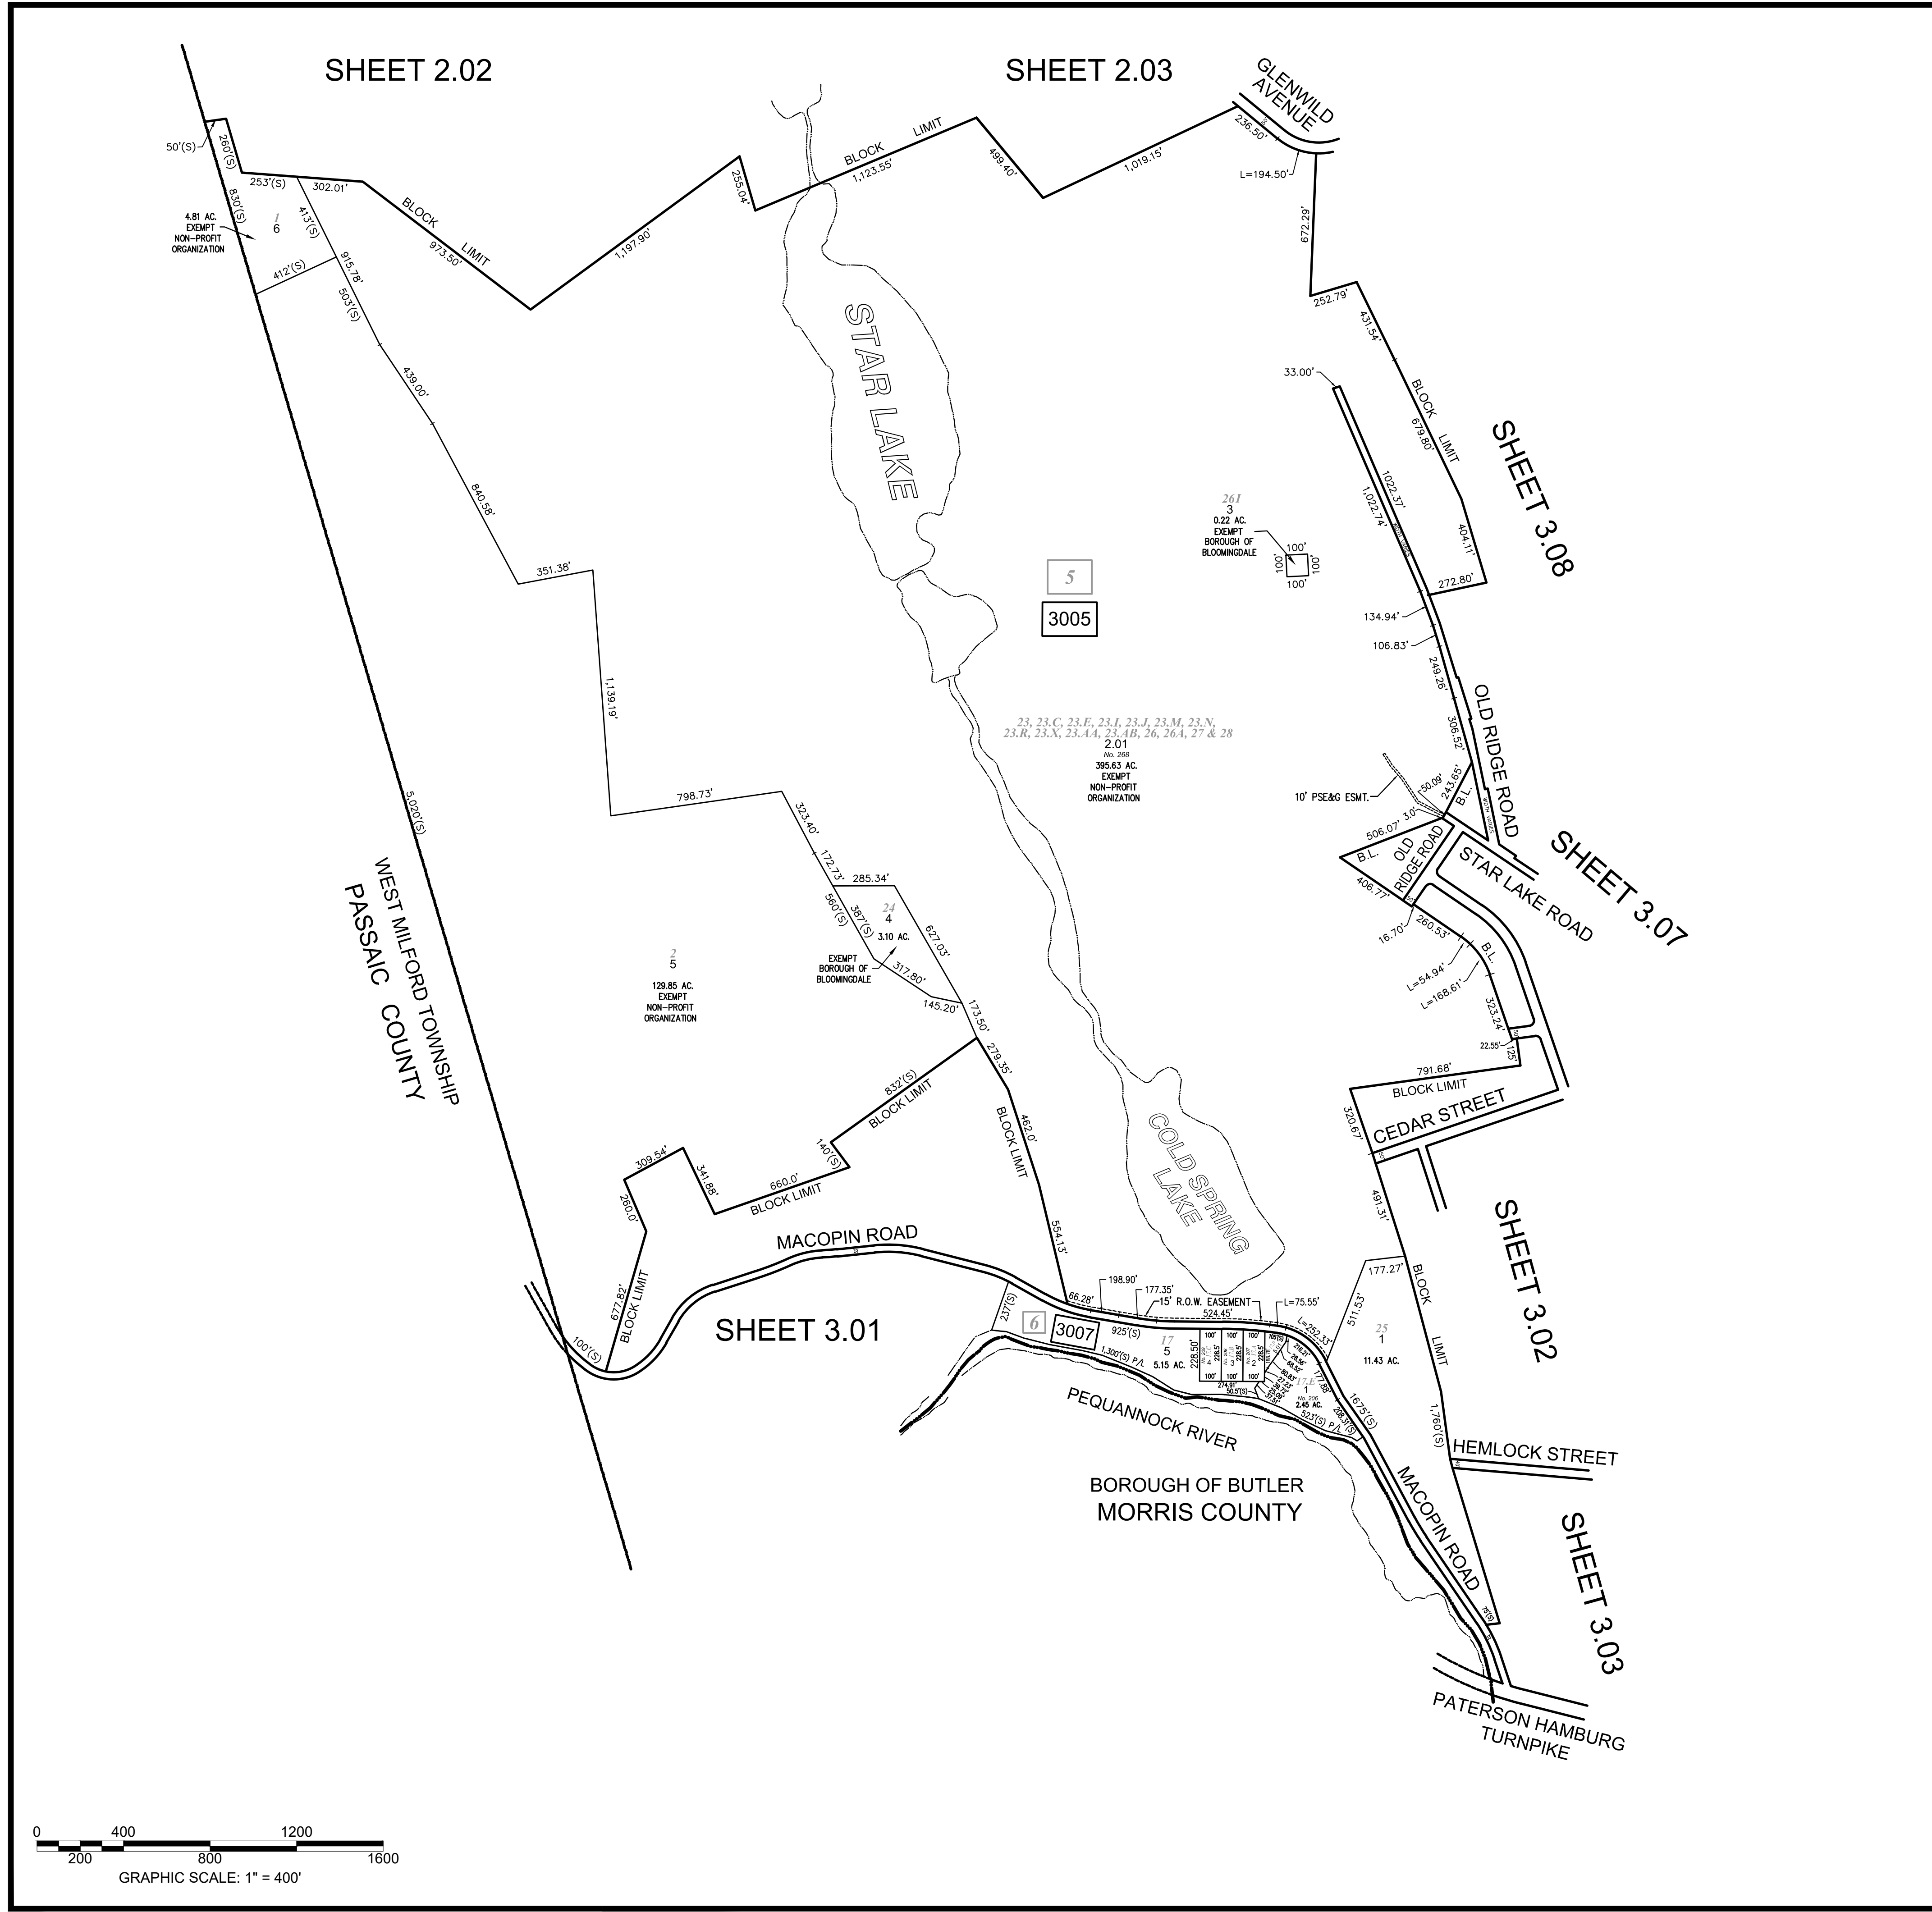

REVISIONS			
DATE	L. S. NAME	LIC. NO.	DESCRIPTION
12/31/21	R. CIGOL	24GS04026100	CONSOLIDATE B. 3037 L. 16 INTO B. 3005 L. 2.01

THIS MAP HAS BEEN DRAWN USING COMPUTER AIDED DRAFTING/DESIGN (CAD/D) UNDER THE SUPERVISION OF

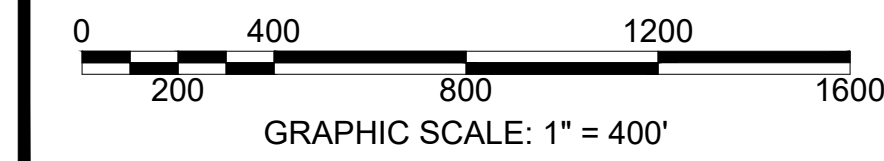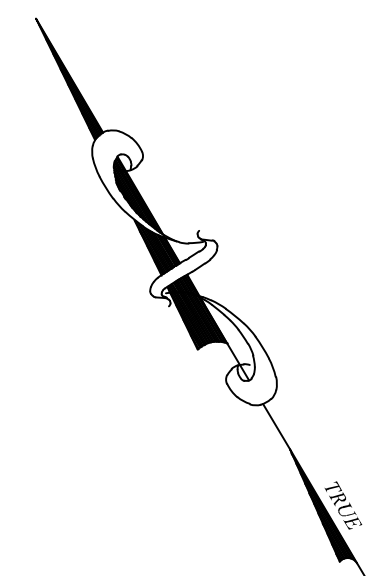

NEW JERSEY DEPARTMENT OF THE TREASURY
DIVISION OF TAXATION
APPROVED AS A TAX MAP PURSUANT TO THE AUTHORITY OF
N.J.S.A. 54:1-9 AND N.J.S.A. 54:5-4
FOR THE DIRECTOR, DIVISION OF TAXATION
Robert L. Cigol
Robert L. Cigol, Principal Field Representative
DATE DEC 30 2011 SERIAL NO. 1051

TAX MAP
BOROUGH OF BLOOMINGDALE
PASSAIC COUNTY, NEW JERSEY
SCALE: 1"=400' 01/01/2014
ROBERT L. CIGOL
NEW JERSEY LICENSED LAND SURVEYOR
LICENSE NO. 24GS04026100 CERTIFICATE OF AUTHORIZATION NO. 24GA27919000
DMC ASSOCIATES, INC.
6 CAREY AVENUE
BUTLER, N.J. 07405
TO SHOW CONDITIONS AS OF 12/31/2021



SHEET 3

REVISIONS			
DATE	L. S. NAME	LIC. NO.	DESCRIPTION
11/25/15	R. CIGOL	24GS04026100	ADD B. 3007 L. 20.01 & 20.02 (SUBDIVISION)
11/14/16	R. CIGOL	24GS04026100	B. 3007 L. 6 EXEMPT STATUS
11/01/18	R. CIGOL	24GS04026100	B. 3006 L. 7 EXEMPT STATUS
10/20/20	R. CIGOL	24GS04026100	B. 3006 L. 7 EXEMPT STATUS

THIS MAP HAS BEEN DRAWN USING COMPUTER AIDED DRAFTING/DESIGN (CAD/D) UNDER THE SUPERVISION OF ROBERT L. CIGOL, N.J.L.S. No. 24GS04026100.



SHEET 3

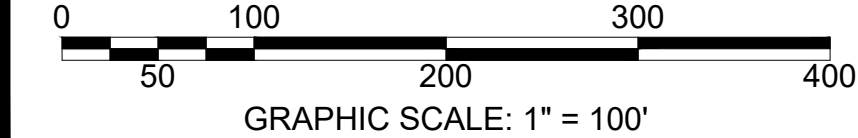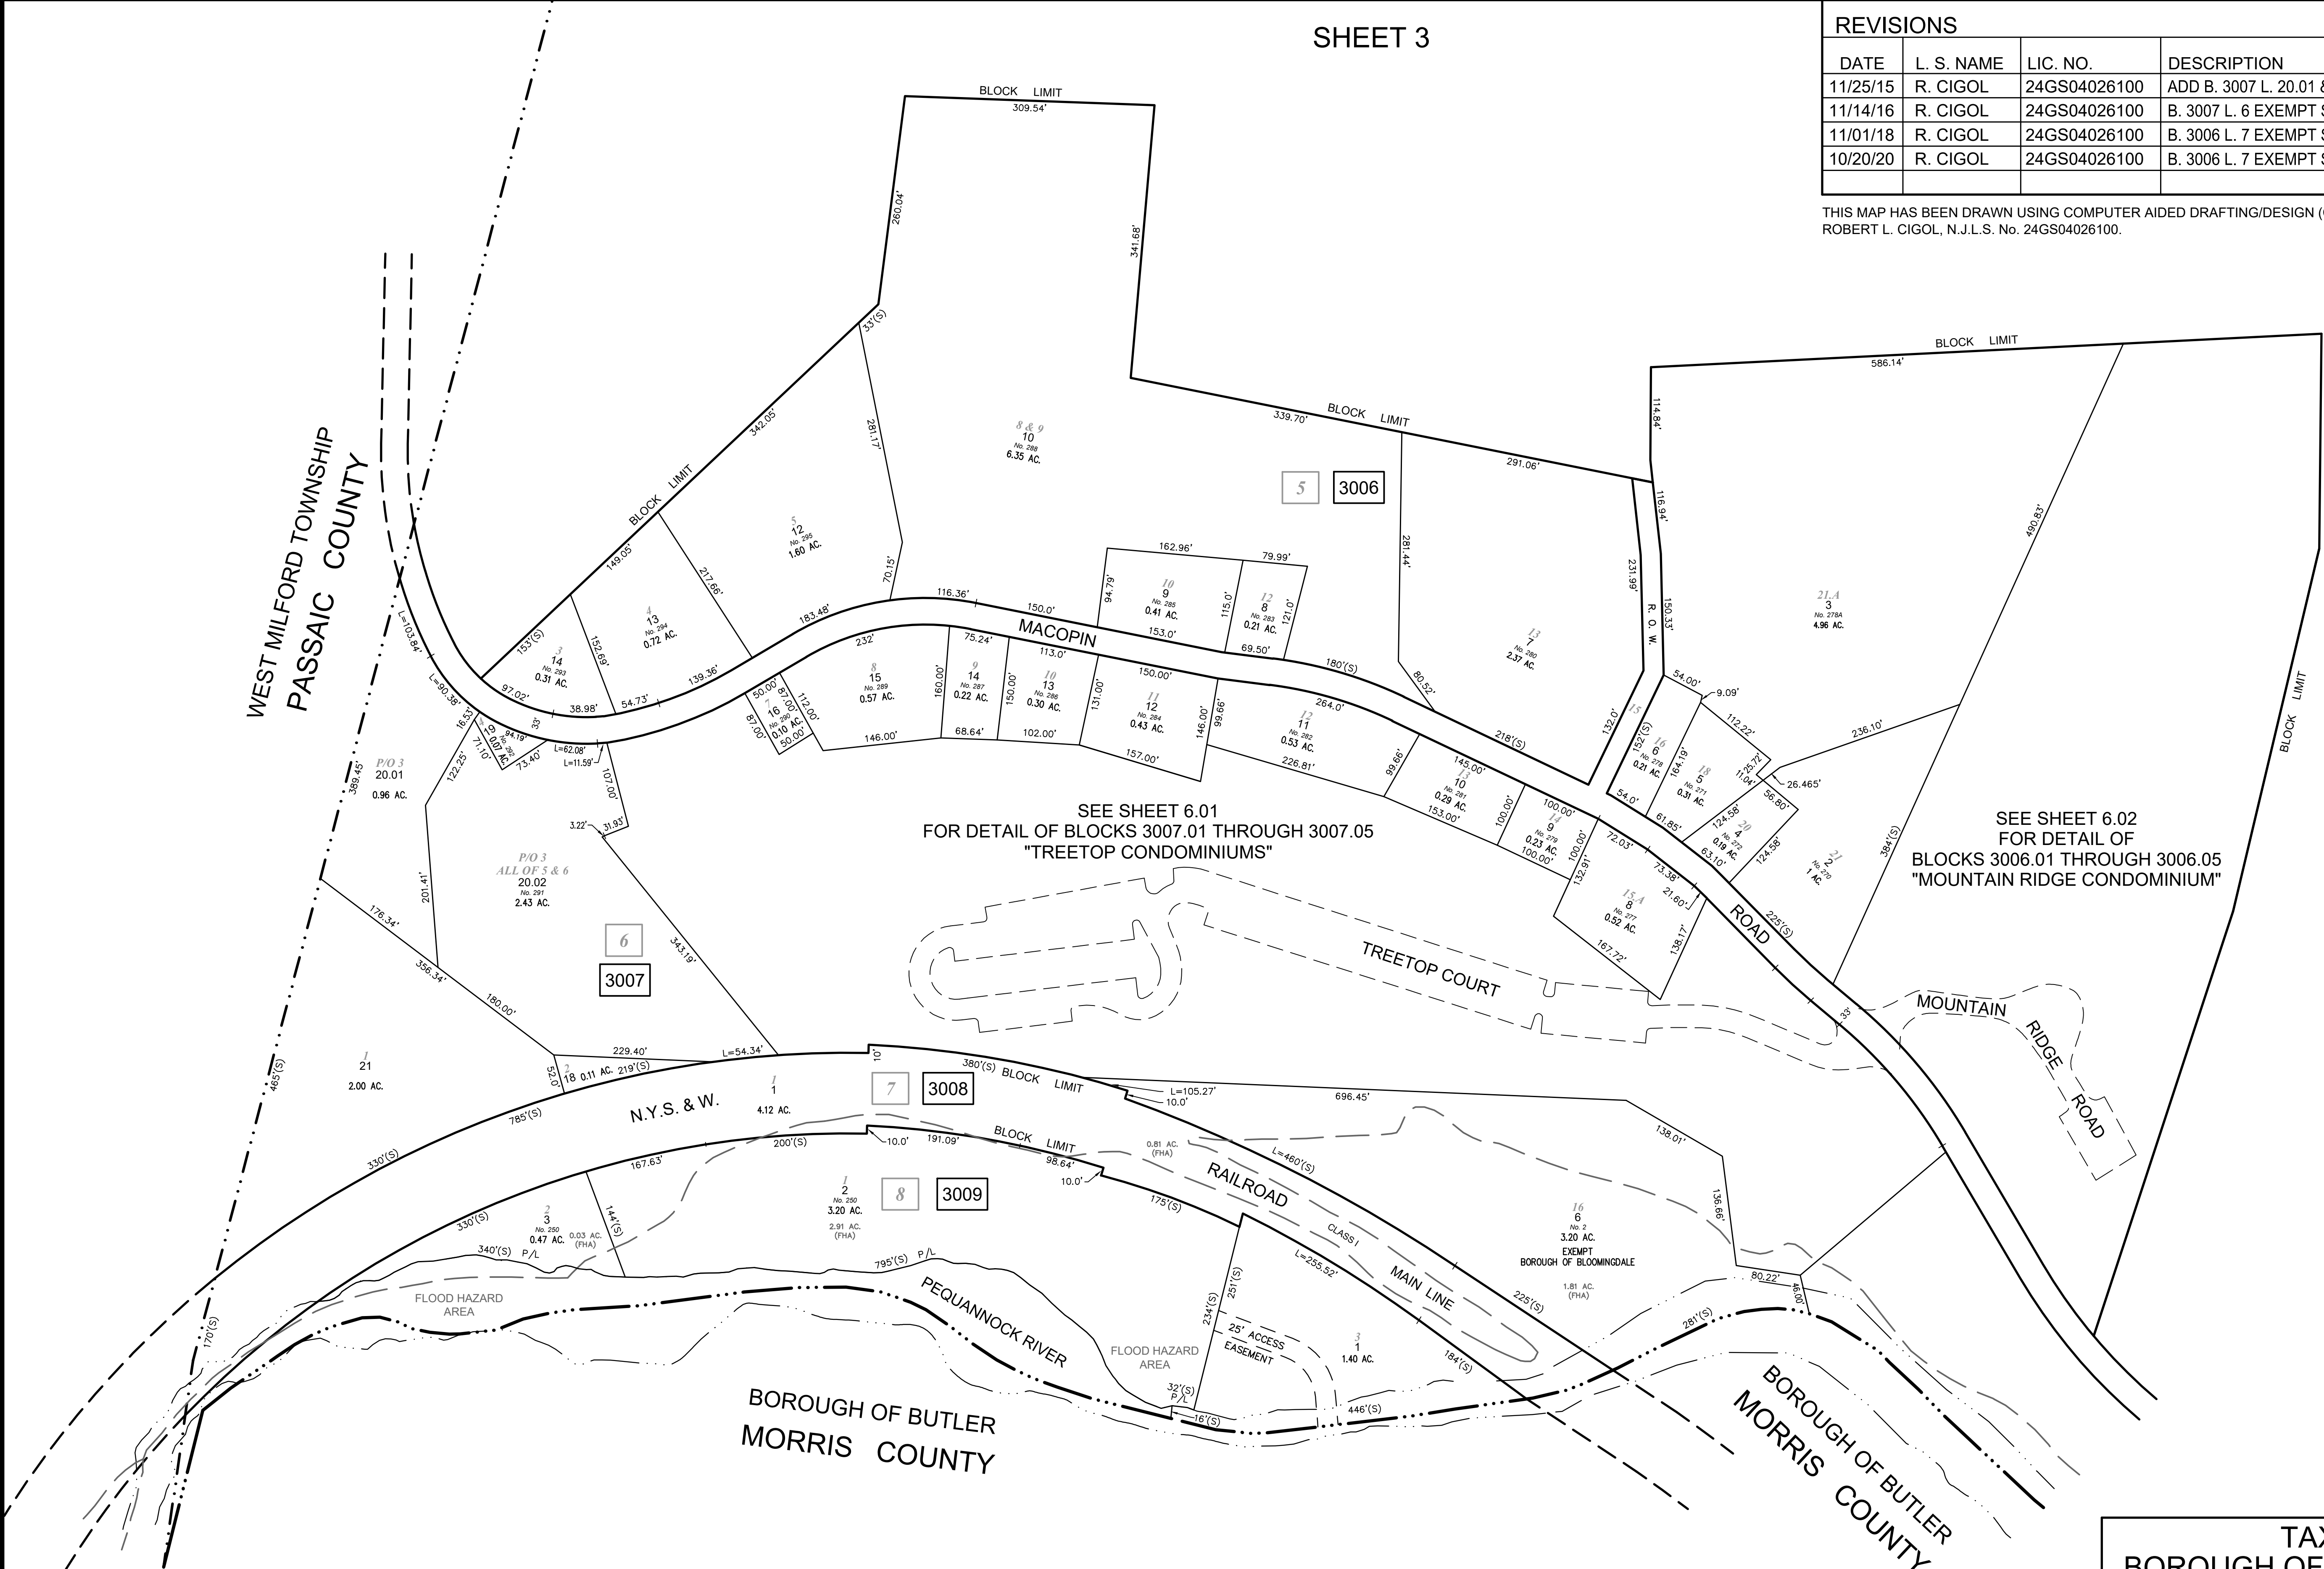

NEW JERSEY DEPARTMENT OF THE TREASURY
DIVISION OF TAXATION
APPROVED AS A TAX MAP PURSUANT TO THE AUTHORITY OF
N.J.S.A. 54:1-15 AND N.J.S.A. 54:50-1
FOR THE DIRECTOR, DIVISION OF TAXATION

SIGNED BY: JUDY P. MILLER, C.T.A.
SIGNED BY: TIFFANY A. FIELDS
DATE: DEC 30, 2014 SERIAL NO. 1051

TAX MAP
BOROUGH OF BLOOMINGDALE
PASSAIC COUNTY, NEW JERSEY
SCALE: 1"=100' 01/01/2014

ROBERT L. CIGOL
NEW JERSEY LICENSED LAND SURVEYOR
LICENSE NO. 24GS04026100 CERTIFICATE OF AUTHORIZATION NO. 24GA27919000


DMC ASSOCIATES, INC.
6 CAREY AVENUE
BUTLER, N.J. 07405
TO SHOW CONDITIONS AS OF 11/01/2018

SHEET 3.07


REVISIONS			
DATE	L. S. NAME	LIC. NO.	DESCRIPTION
11/14/16	R. CIGOL	24GS04026100	ADD HOUSE NUMBERS B. 3022 L. 57 & 58
10/20/20	R. CIGOL	24GS04026100	REVISE HOUSE NUMBER B. 3017 L. 23

THIS MAP HAS BEEN DRAWN USING COMPUTER AIDED DRAFTING/DESIGN (CAD/D) UNDER THE SUPERVISION OF ROBERT L. CIGOL, N.J.L.S. No. 24GS04026100.

SHEET 3.04

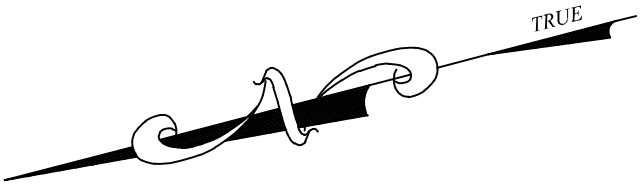

SHEET 3.03

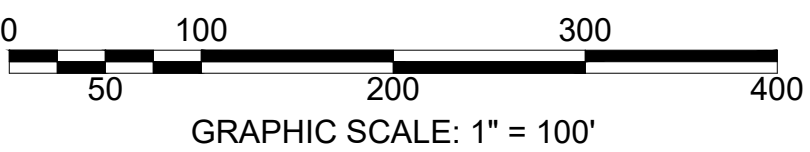

TAX MAP

BOROUGH OF BLOOMINGDALE

PASSAIC COUNTY,

NEW JERSEY

SCALE: 1"=100'

01/01/2014

ROBERT L. CIGOL

NEW JERSEY LICENSED LAND SURVEYOR

LICENSE NO. 24GS04026100

CERTIFICATE OF AUTHORIZATION NO. 24GA27919000

DMC ASSOCIATES, INC.

6 CAREY AVENUE

BUTLER, N.J. 07405

TO SHOW CONDITIONS AS OF 11/14/2016

NEW JERSEYDEPARTMENT OF THE TREASURY

DIVISION OF TAXATION

APPROVED AS A TAX MAP PURSUANT TO THE AUTHORITY OF

N.J.S.A. 54:1-15 AND N.J.S.A. 54:50-1

FOR THE DIRECTOR, DIVISION OF TAXATION

SIGNED BY: JUDY P. MILLER, C.T.A.

SIGNED BY: TIFFANY A. FIELDS

DATE: DEC 30, 2014

SERIAL NO. 1051




REVISIONS			
DATE	L. S. NAME	LIC. NO.	DESCRIPTION
05/23/2016	R. CIGOL	24GS04026100	REVISED BLOCK 3013 LOTS 20 & 23
10/20/2020	R. CIGOL	24GS04026100	ADDITION OF EXEMPT STATUS


THIS MAP HAS BEEN DRAWN USING COMPUTER AIDED DRAFTING/DESIGN (CAD/D) UNDER THE SUPERVISION OF ROBERT L. CIGOL, N.J.L.S. No. 24GS04026100.

SHEET 3

SHEET 3.04

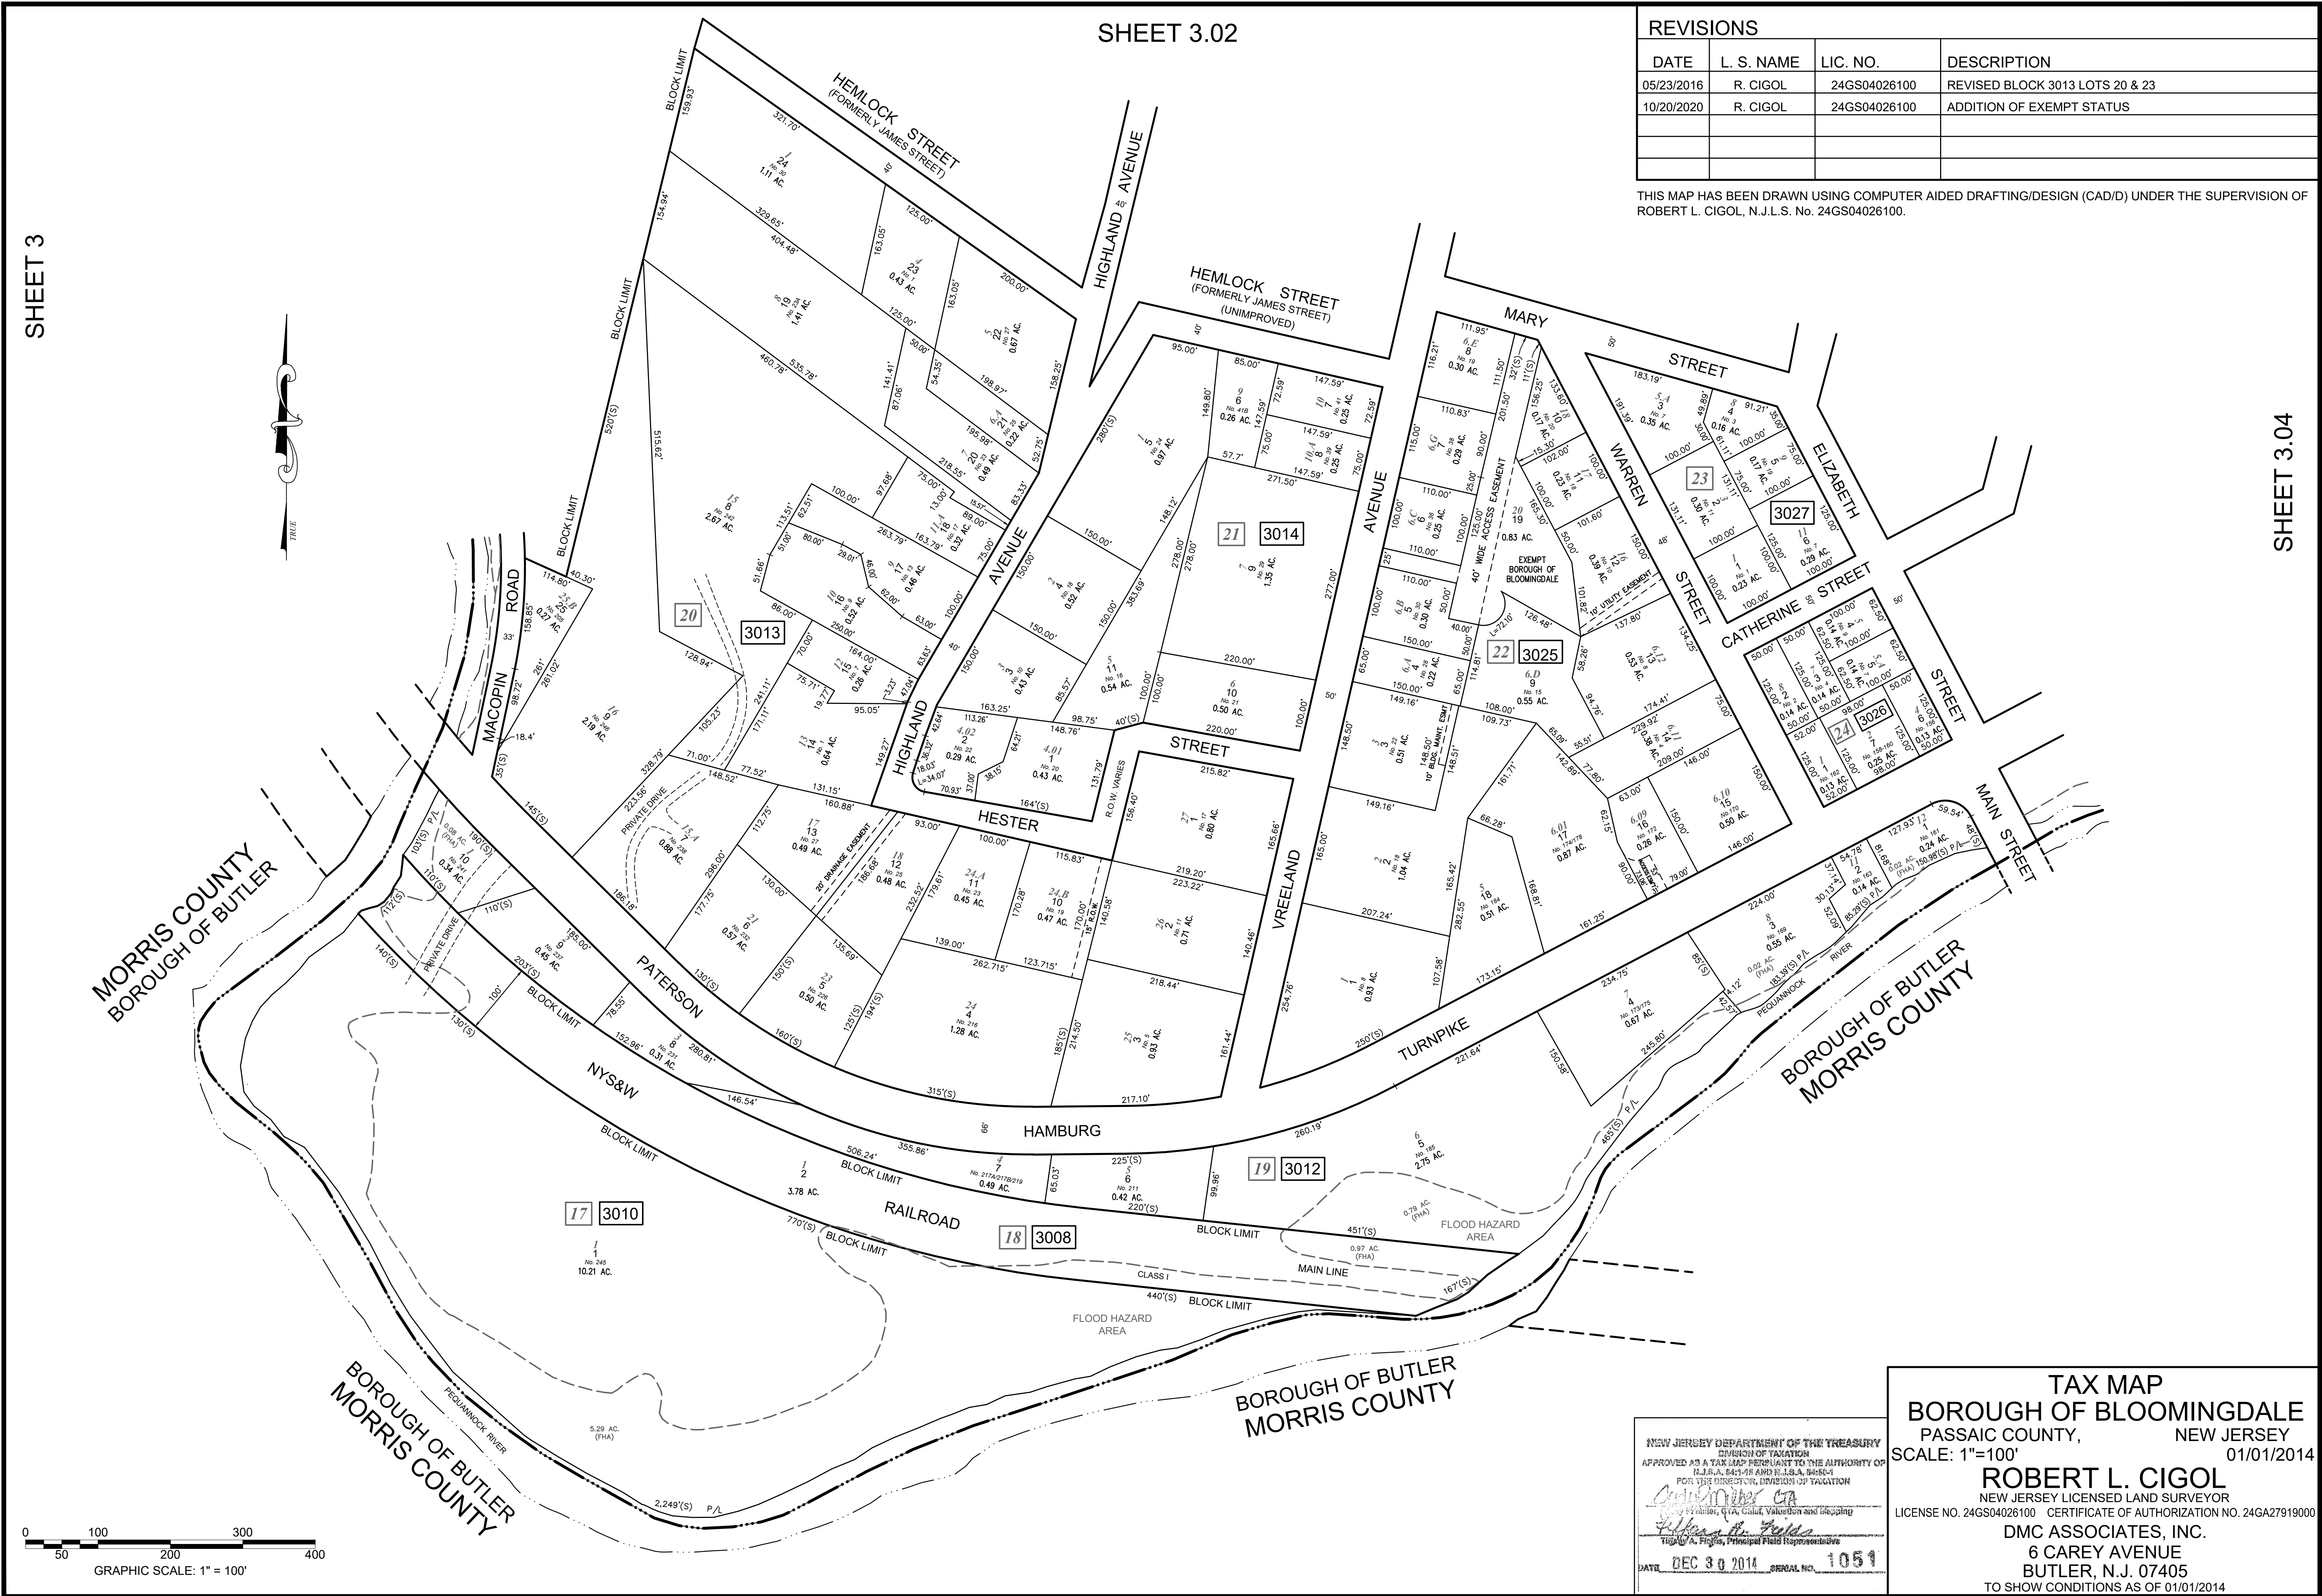

SHEET 3.02

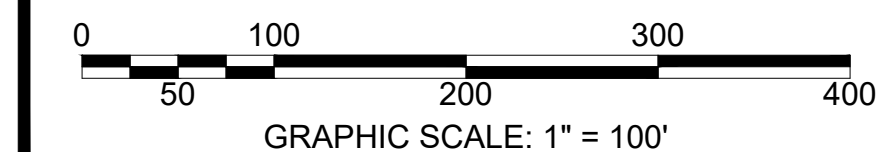

THIS MAP HAS BEEN DRAWN USING COMPUTER AIDED DRAFTING/DESIGN (CAD/D) UNDER THE SUPERVISION OF
ROBERT L. CIGOL, N.J.L.S. No. 24GS04026100.



TRUE

NEW JERSEY DEPARTMENT OF THE TREASURY DIVISION OF TAXATION APPROVED AS A TAX MAP PURSUANT TO THE AUTHORITY OF N.J.S.A. 54:1-15 AND N.J.S.A. 54:50-1 FOR THE DIRECTOR, DIVISION OF TAXATION SIGNED BY: JUDY P. MILLER, C.T.A. SIGNED BY: TIFFANY A. FIELDS DATE: DEC 30, 2014 SERIAL NO. 1051	TAX MAP BOROUGH OF BLOOMINGDALE PASSAIC COUNTY, NEW JERSEY SCALE: 1"=100' 01/01/2014 ROBERT L. CIGOL NEW JERSEY LICENSED LAND SURVEYOR LICENSE NO. 24GS04026100 CERTIFICATE OF AUTHORIZATION NO. 24GA2791900 DMC ASSOCIATES, INC. 6 CAREY AVENUE BUTLER, N.J. 07405 TO SHOW CONDITIONS AS OF 11/25/2015
--	---

REVISIONS			
DATE	L. S. NAME	LIC. NO.	DESCRIPTION
11/15/17	R. CIGOL	24GS04026100	REVISED BLOCK 3046 LOT 39
10/25/19	R. CIGOL	24GS04026100	EXEMPT STATUS B. 3046 L. 38
12/31/22	R. CIGOL	24GS04026100	ADD SUBDIVISION B. 3046 L. 30.01 & 30.02

THIS MAP HAS BEEN DRAWN USING COMPUTER AIDED DRAFTING/DESIGN (CAD/D) UNDER THE SUPERVISION OF ROBERT L. CIGOL, N.J.L.S. No. 24GS04026100.




SHEET 5.01

SHEET 5.02

SHEET 3.06

SHEET 3.06

SHEET 3.04

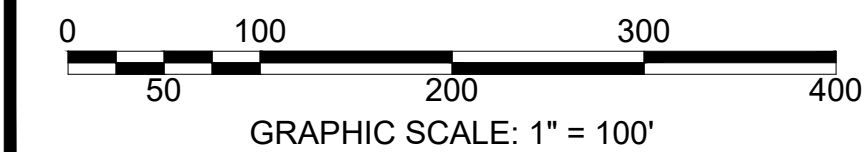

NEW JERSEY DEPARTMENT OF THE TREASURY
DIVISION OF TAXATION
PROPERTY ADMINISTRATION
APPROVED AS A TAX MAP PURSUANT TO THE AUTHORITY OF
N.J.S.A. 54:1-15 & 54:50-1
FOR THE DIRECTOR, DIVISION OF TAXATION
SIGNED BY: JUDY P. MILLER, C.T.A.
SIGNED BY: TIFFANY A. FIELDS, C.T.A.
DATE: DEC 30, 2014 SERIAL NO. 1051

TAX MAP
BOROUGH OF BLOOMINGDALE
PASSAIC COUNTY, NEW JERSEY
SCALE: 1"=100' 01/01/2014
ROBERT L. CIGOL
NEW JERSEY LICENSED LAND SURVEYOR
LICENSE NO. 24GS04026100 CERTIFICATE OF AUTHORIZATION NO. 24GA27919000
DMC ASSOCIATES, INC.
6 CAREY AVENUE
BUTLER, N.J. 07405
TO SHOW CONDITIONS AS OF 12/31/2022

SHEET 3.08

SHEET 3.06

REVISIONS			
DATE	L. S. NAME	LIC. NO.	DESCRIPTION
11/25/15	R. CIGOL	24GS04026100	EXEMPT STATUS BL. 3037 L. 36
11/14/16	R. CIGOL	24GS04026100	EXEMPT STATUS BL. 3035 L. 47
11/01/18	R. CIGOL	24GS04026100	REVISED HOUSE NUMBER BL. 3037 L. 11
12/31/21	R. CIGOL	24GS04026100	EXEMPT STATUS BL. 3036 L. 21

THIS MAP HAS BEEN DRAWN USING COMPUTER AIDED DRAFTING/DESIGN (CAD/D) UNDER THE SUPERVISION OF ROBERT L. CIGOL, N.J.L.S. No. 24GS04026100.


SHEET 3.04

SHEET 3.08

SHEET 3

SHEET 3.04

SHEET 3.02

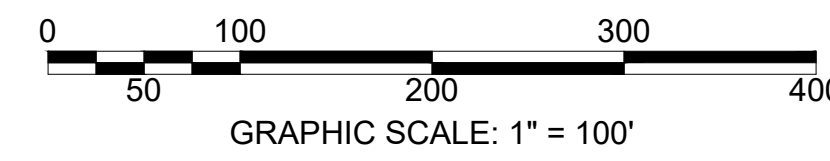

SHEET 3

SHEET 3.02

NEW JERSEY DEPARTMENT OF THE TREASURY
DIVISION OF TAXATION
APPROVED AS A TAX MAP PURSUANT TO THE AUTHORITY OF
N.J.S.A. 54:1-15 AND N.J.S.A. 54:50-1
FOR THE DIRECTOR, DIVISION OF TAXATION

SIGNED BY: JUDY P. MILLER, C.T.A.
SIGNED BY: TIFFANY A. FIELDS
DATE: DEC 30, 2014 SERIAL NO. 1051



TAX MAP
BOROUGH OF BLOOMINGDALE
PASSAIC COUNTY, NEW JERSEY
SCALE: 1"=100' 01/01/2014

ROBERT L. CIGOL
NEW JERSEY LICENSED LAND SURVEYOR
LICENSE NO. 24GS04026100 CERTIFICATE OF AUTHORIZATION NO. 24GA27919000

DMC ASSOCIATES, INC.
6 CAREY AVENUE
BUTLER, N.J. 07405
TO SHOW CONDITIONS AS OF 12/31/2021

REVISIONS			
DATE	L. S. NAME	LIC. NO.	DESCRIPTION
11/25/15	R. CIGOL	24GS04026100	EXEMPT STATUS BL. 3039 L. 46
11/01/18	R. CIGOL	24GS04026100	CORRECTED LOT ANNOTATION BL. 3038 L. 16-19
10/25/19	R. CIGOL	24GS04026100	EXEMPT STATUS B. 3038 L. 1 & ADDRESS B. 3039 L. 48
12/31/21	R. CIGOL	24GS04026100	CONSOLIDATE B. 3037 L. 16 INTO B. 3005 L. 2.01

THIS MAP HAS BEEN DRAWN USING COMPUTER AIDED DRAFTING/DESIGN (CAD/D) UNDER THE SUPERVISION OF ROBERT L. CIGOL, N.J.L.S. No. 24GS04026100.

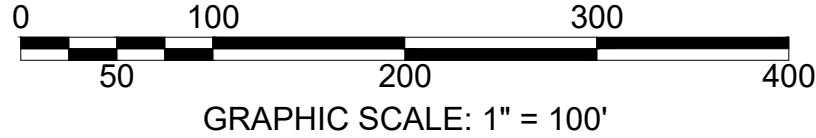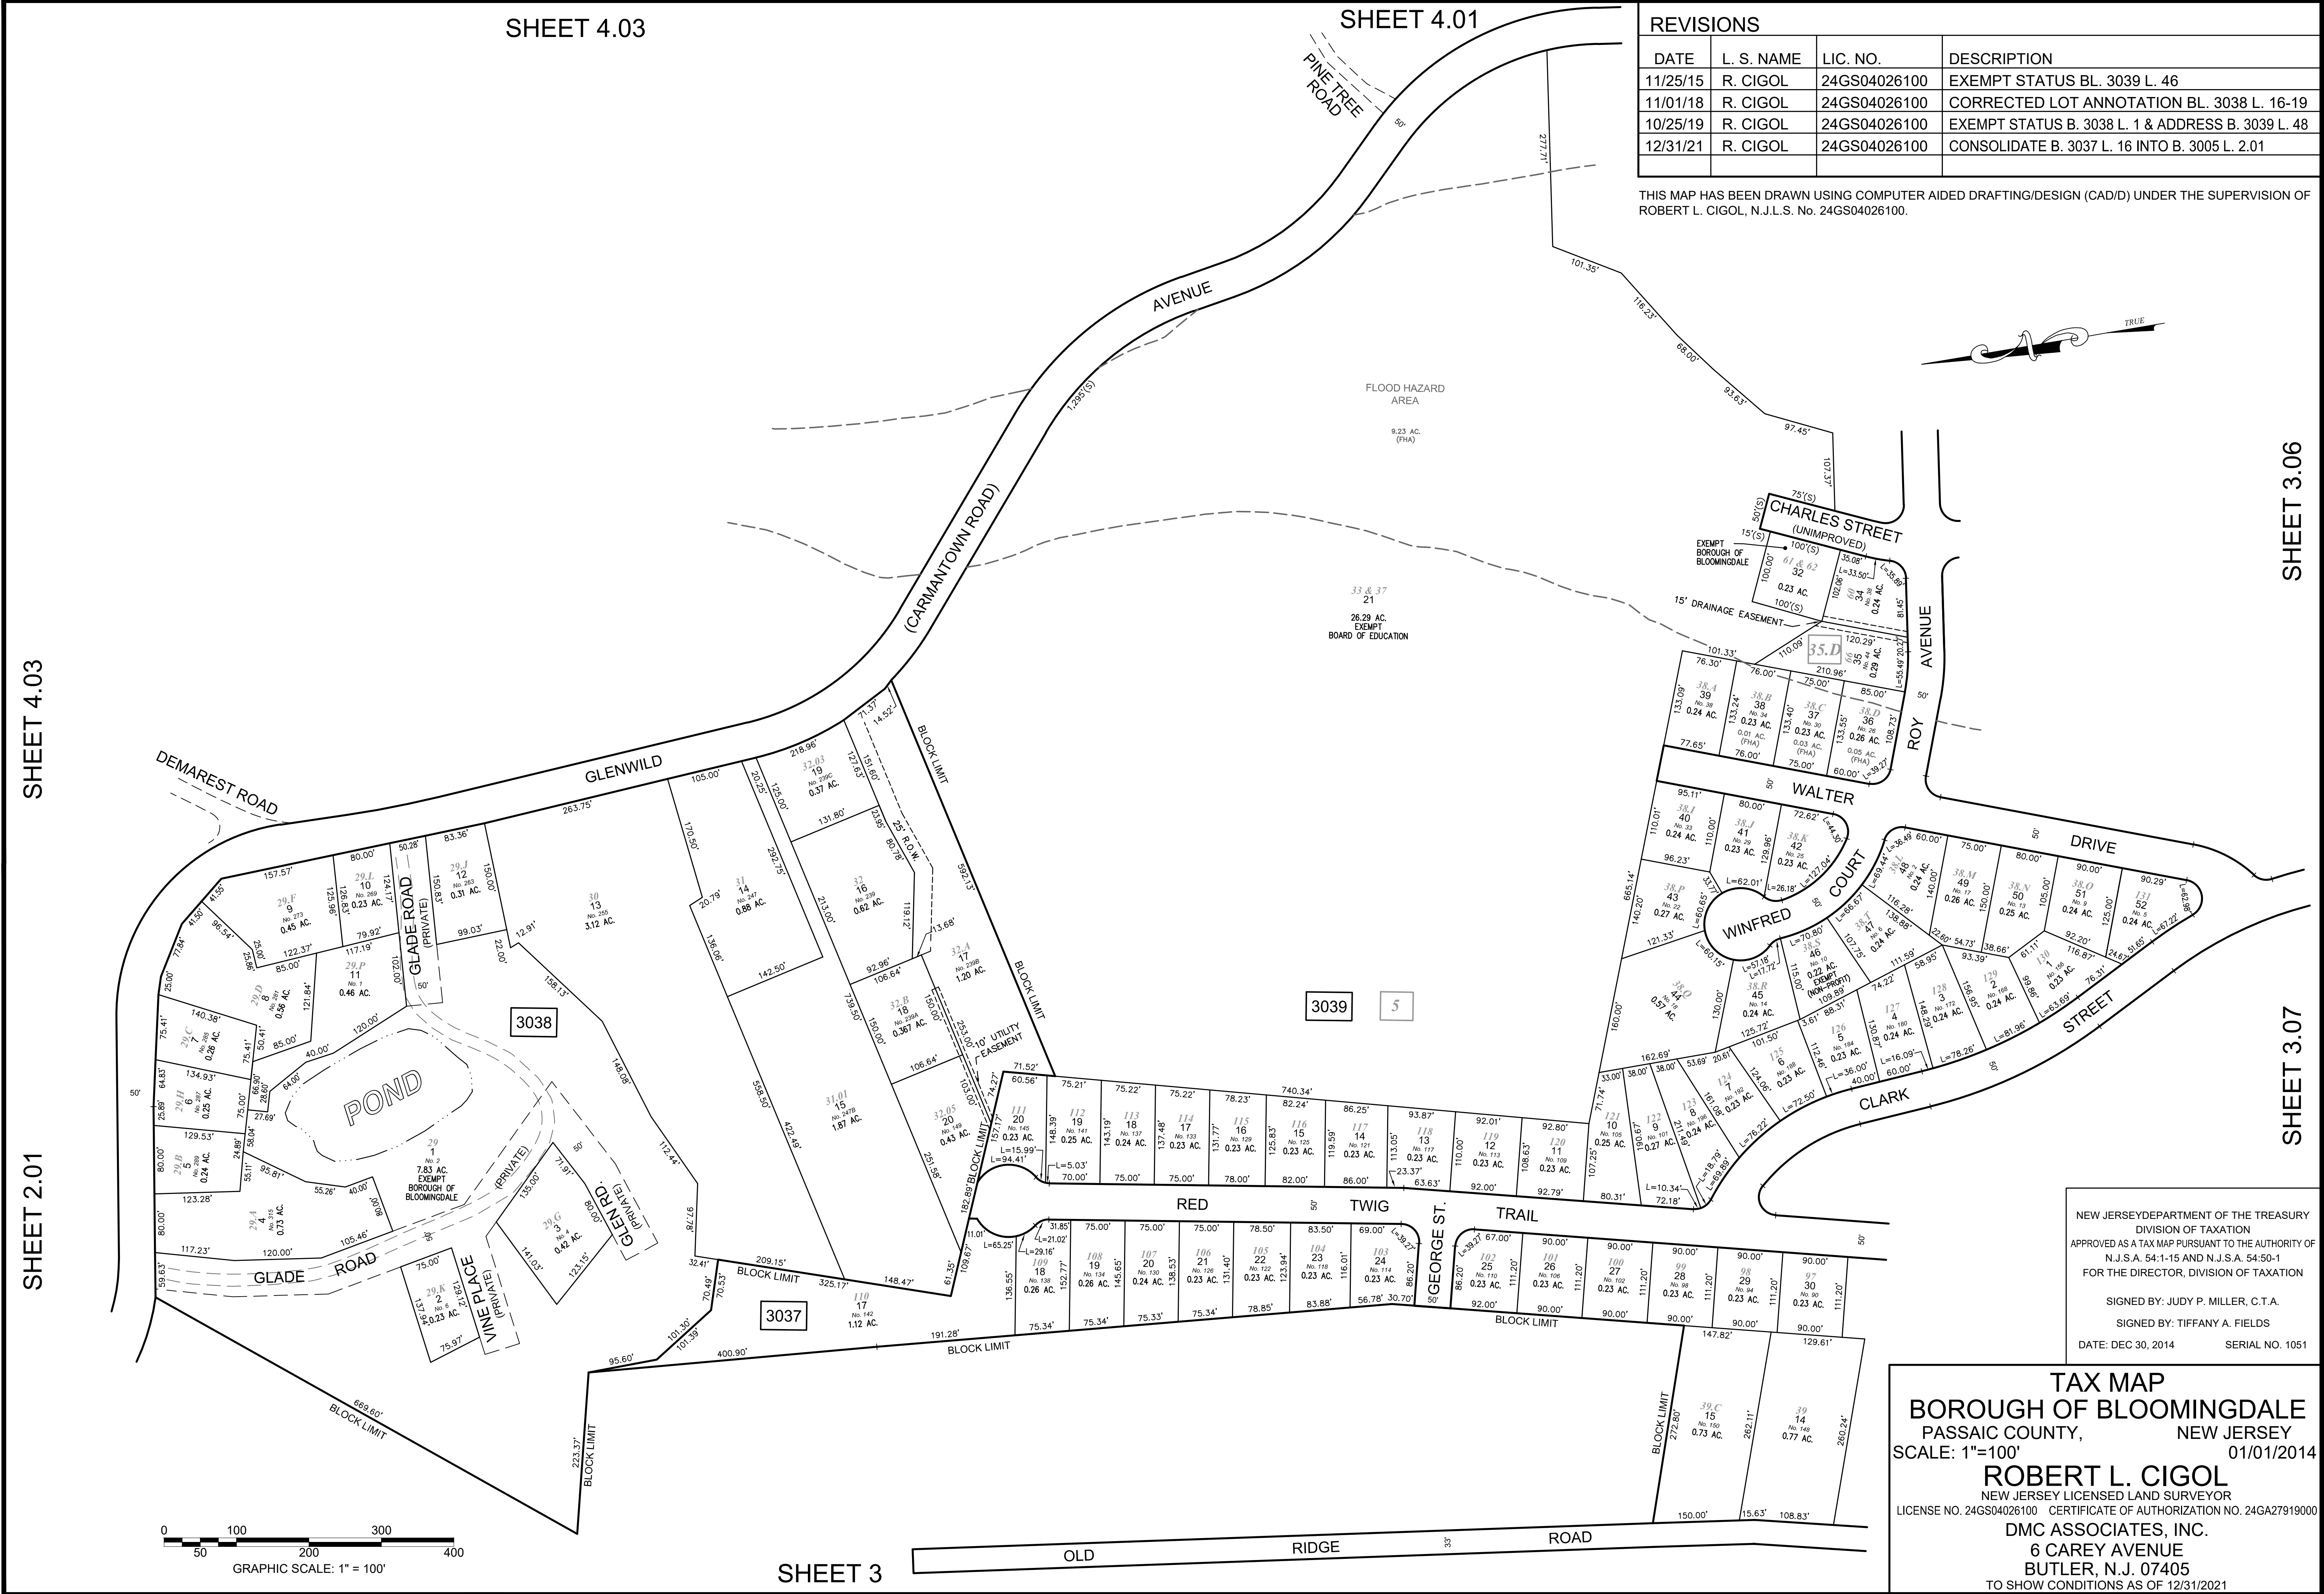

NEW JERSEY DEPARTMENT OF THE TREASURY
DIVISION OF TAXATION
APPROVED AS A TAX MAP PURSUANT TO THE AUTHORITY OF
N.J.S.A. 54:1-15 AND N.J.S.A. 54:50-1
FOR THE DIRECTOR, DIVISION OF TAXATION

SIGNED BY: JUDY P. MILLER, C.T.A.
SIGNED BY: TIFFANY A. FIELDS
DATE: DEC 30, 2014 SERIAL NO. 1051

TAX MAP
BOROUGH OF BLOOMINGDALE
PASSAIC COUNTY, NEW JERSEY
SCALE: 1"=100' 01/01/2014
ROBERT L. CIGOL
NEW JERSEY LICENSED LAND SURVEYOR
LICENSE NO. 24GS04026100 CERTIFICATE OF AUTHORIZATION NO. 24GA27919000
DMC ASSOCIATES, INC.
6 CAREY AVENUE
BUTLER, N.J. 07405
TO SHOW CONDITIONS AS OF 12/31/2021


REVISIONS			
DATE	L. S. NAME	LIC. NO.	DESCRIPTION
11/25/15	R. CIGOL	24GS04026100	EXEMPT STATUS BL. 4049 L. 124
11/14/16	R. CIGOL	24GS04026100	REMOVED B. 4049 L. 128, 128.01 & 130.01

THIS MAP HAS BEEN DRAWN USING COMPUTER AIDED DRAFTING/DESIGN (CAD/D) UNDER THE SUPERVISION OF ROBERT L. CIGOL, N.J.L.S. No. 24GS04026100.

SHEET 4

SHEET 3.08

SHEET 3.06

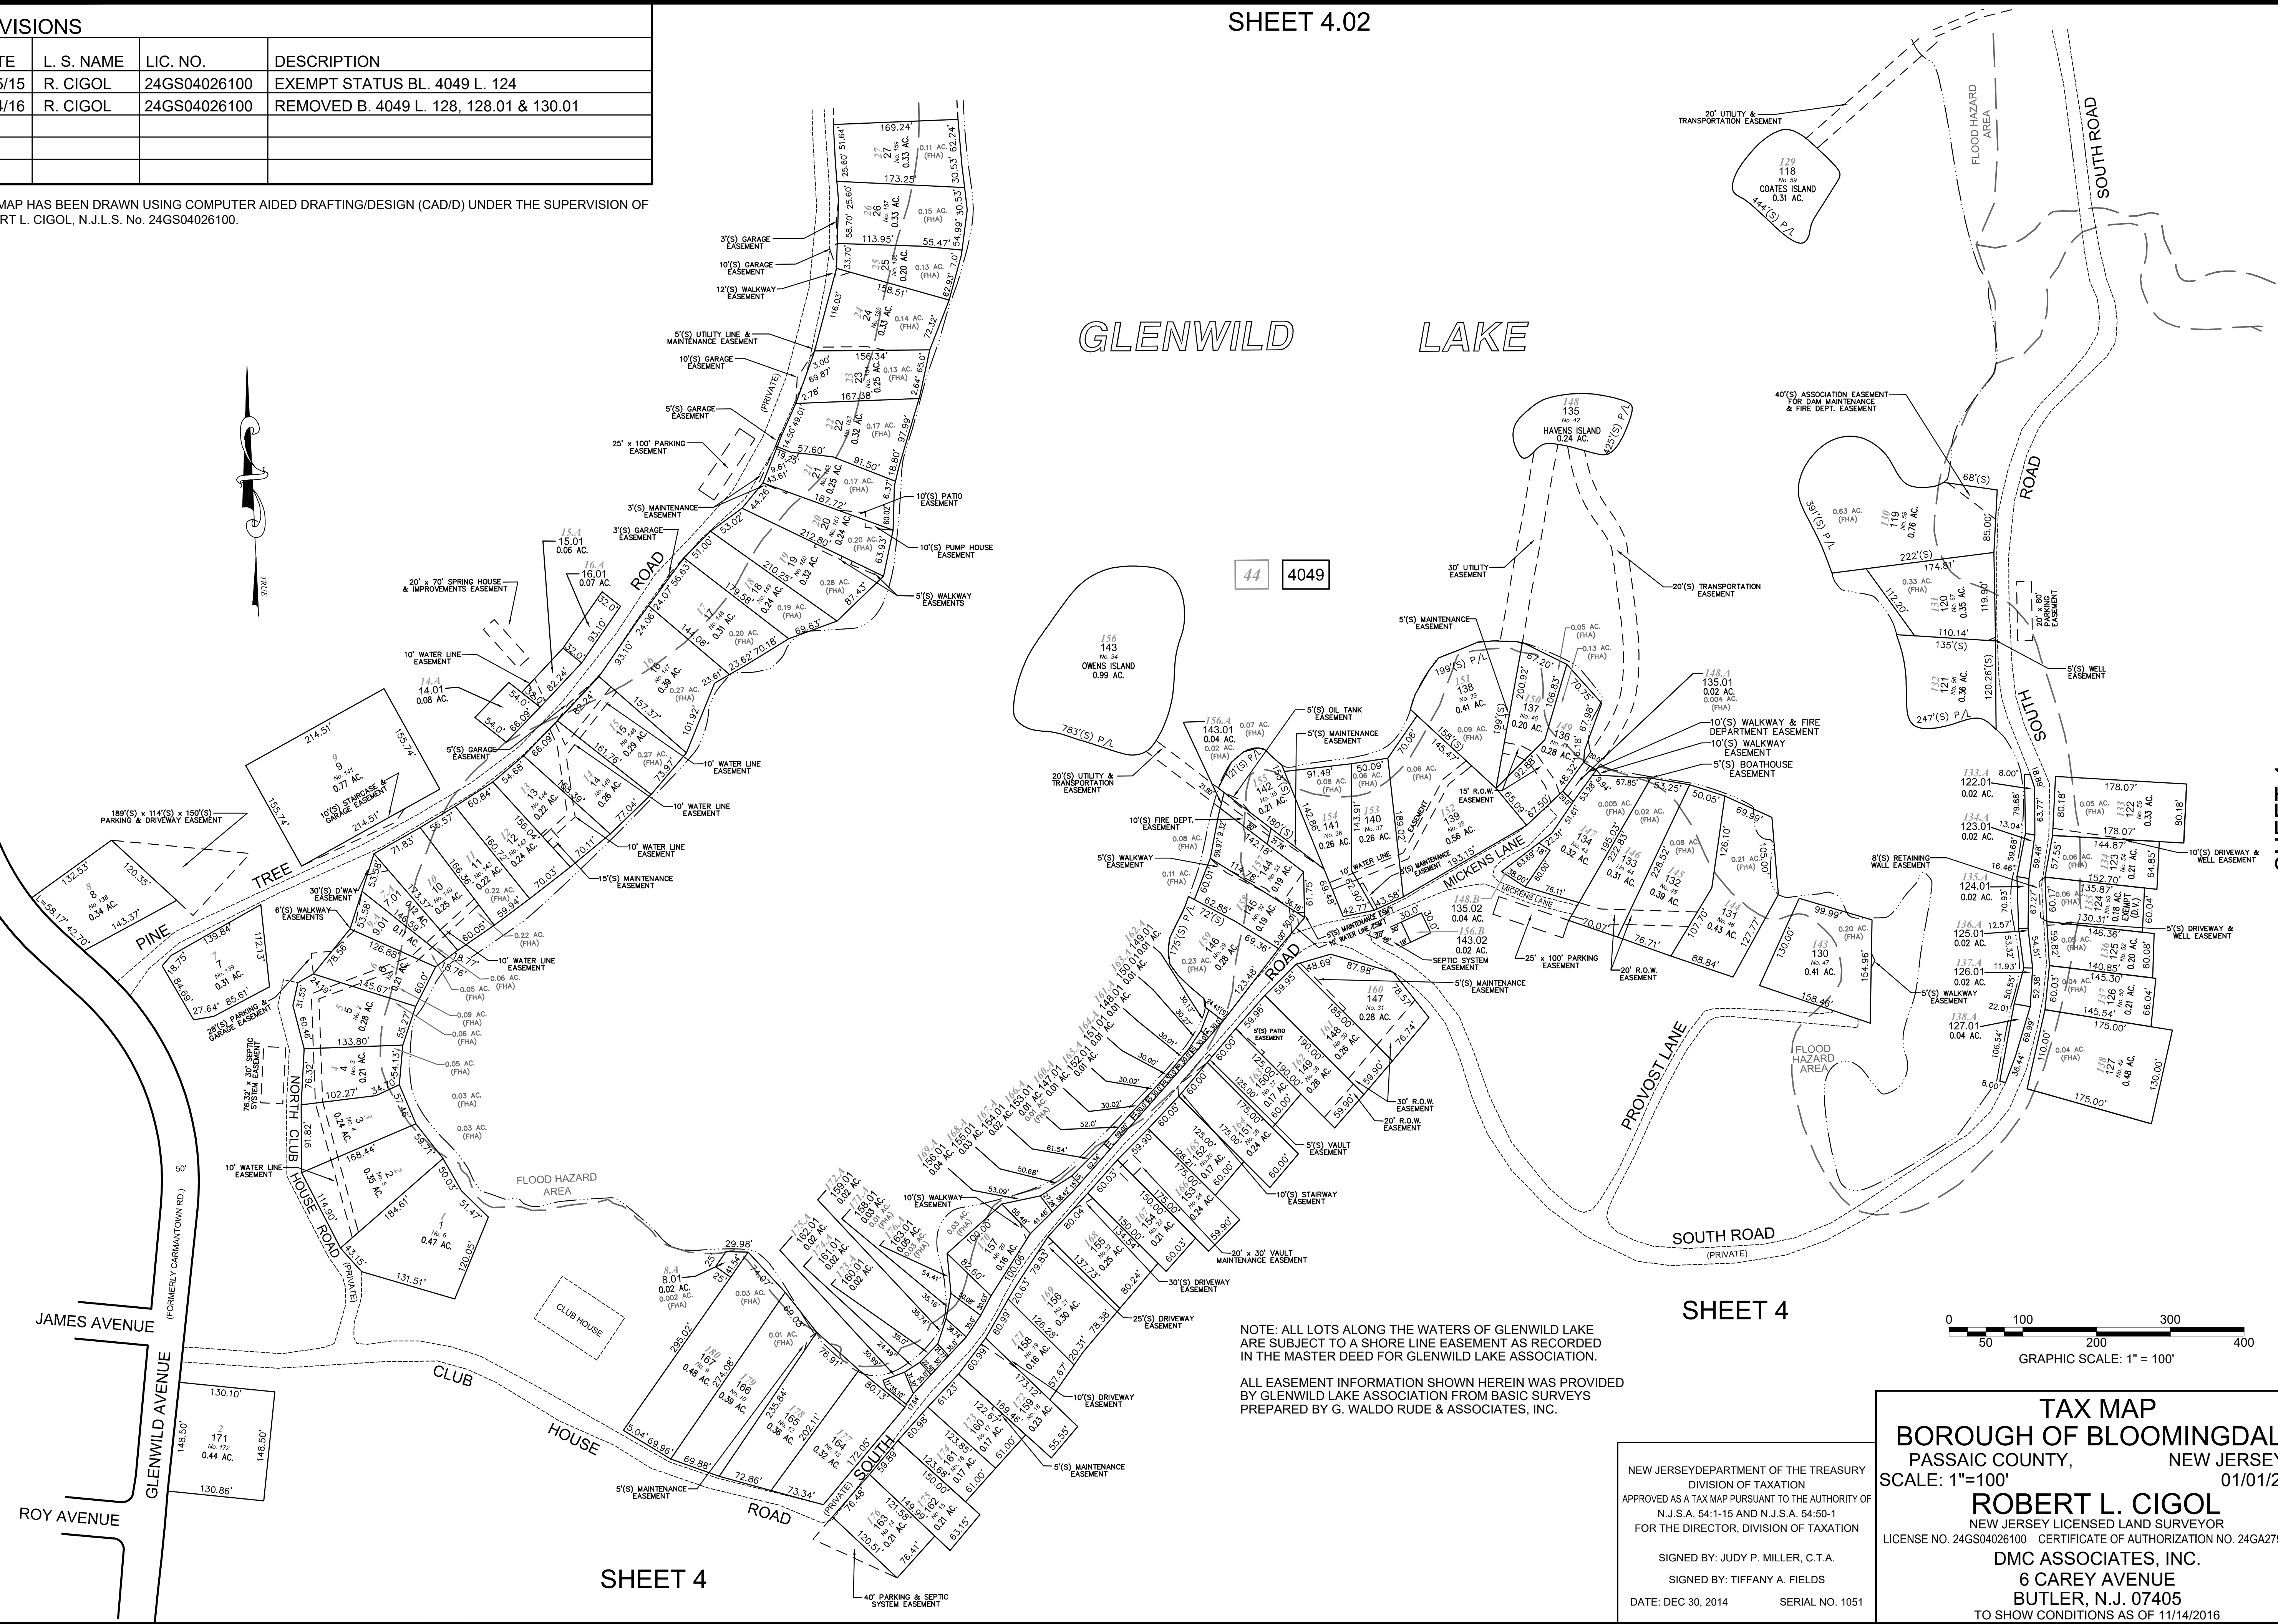

SHEET 4.02


GLENWILD LAKE

44 4049

NOTE: ALL LOTS ALONG THE WATERS OF GLENWILD LAKE ARE SUBJECT TO A SHORE LINE EASEMENT AS RECORDED IN THE MASTER DEED FOR GLENWILD LAKE ASSOCIATION.

ALL EASEMENT INFORMATION SHOWN HEREIN WAS PROVIDED BY GLENWILD LAKE ASSOCIATION FROM BASIC SURVEYS PREPARED BY G. WALDO RUDE & ASSOCIATES, INC.

SHEET 4

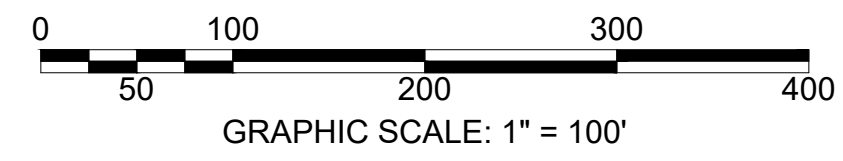

SHEET 4

TAX MAP

BOROUGH OF BLOOMINGDALE

PASSAIC COUNTY,

NEW JERSEY

SCALE: 1"=100'

01/01/2014

ROBERT L. CIGOL

NEW JERSEY LICENSED LAND SURVEYOR

LICENSE NO. 24GS04026100

CERTIFICATE OF AUTHORIZATION NO. 24GA27919000

DMC ASSOCIATES, INC.

6 CAREY AVENUE

BUTLER, N.J. 07405

TO SHOW CONDITIONS AS OF 11/14/2016

NEW JERSEY DEPARTMENT OF THE TREASURY
DIVISION OF TAXATION
APPROVED AS A TAX MAP PURSUANT TO THE AUTHORITY OF
N.J.S.A. 54:1-15 AND N.J.S.A. 54:50-1
FOR THE DIRECTOR, DIVISION OF TAXATION

SIGNED BY: JUDY P. MILLER, C.T.A.
SIGNED BY: TIFFANY A. FIELDS
DATE: DEC 30, 2014 SERIAL NO. 1051

REVISIONS			
DATE	L. S. NAME	LIC. NO.	DESCRIPTION
09/09/16	R. CIGOL	24GS04026100	CORRECTED STREET NAMES

THIS MAP HAS BEEN DRAWN USING COMPUTER AIDED DRAFTING/DESIGN (CAD/D) UNDER THE SUPERVISION OF ROBERT L. CIGOL, N.J.L.S. No. 24GS04026100.

SHEET 4.03

SHEET 4.01


NOTE: ALL LOTS ALONG THE WATERS OF GLENWILD LAKE ARE SUBJECT TO A SHORE LINE EASEMENT AS RECORDED IN THE MASTER DEED FOR GLENWILD LAKE ASSOCIATION.

ALL EASEMENT INFORMATION SHOWN HEREIN WAS PROVIDED BY GLENWILD LAKE ASSOCIATION FROM BASIC SURVEYS PREPARED BY G. WALDO RUDE & ASSOCIATES, INC.

GLENWILD LAKE

4049 44

SHEET 4

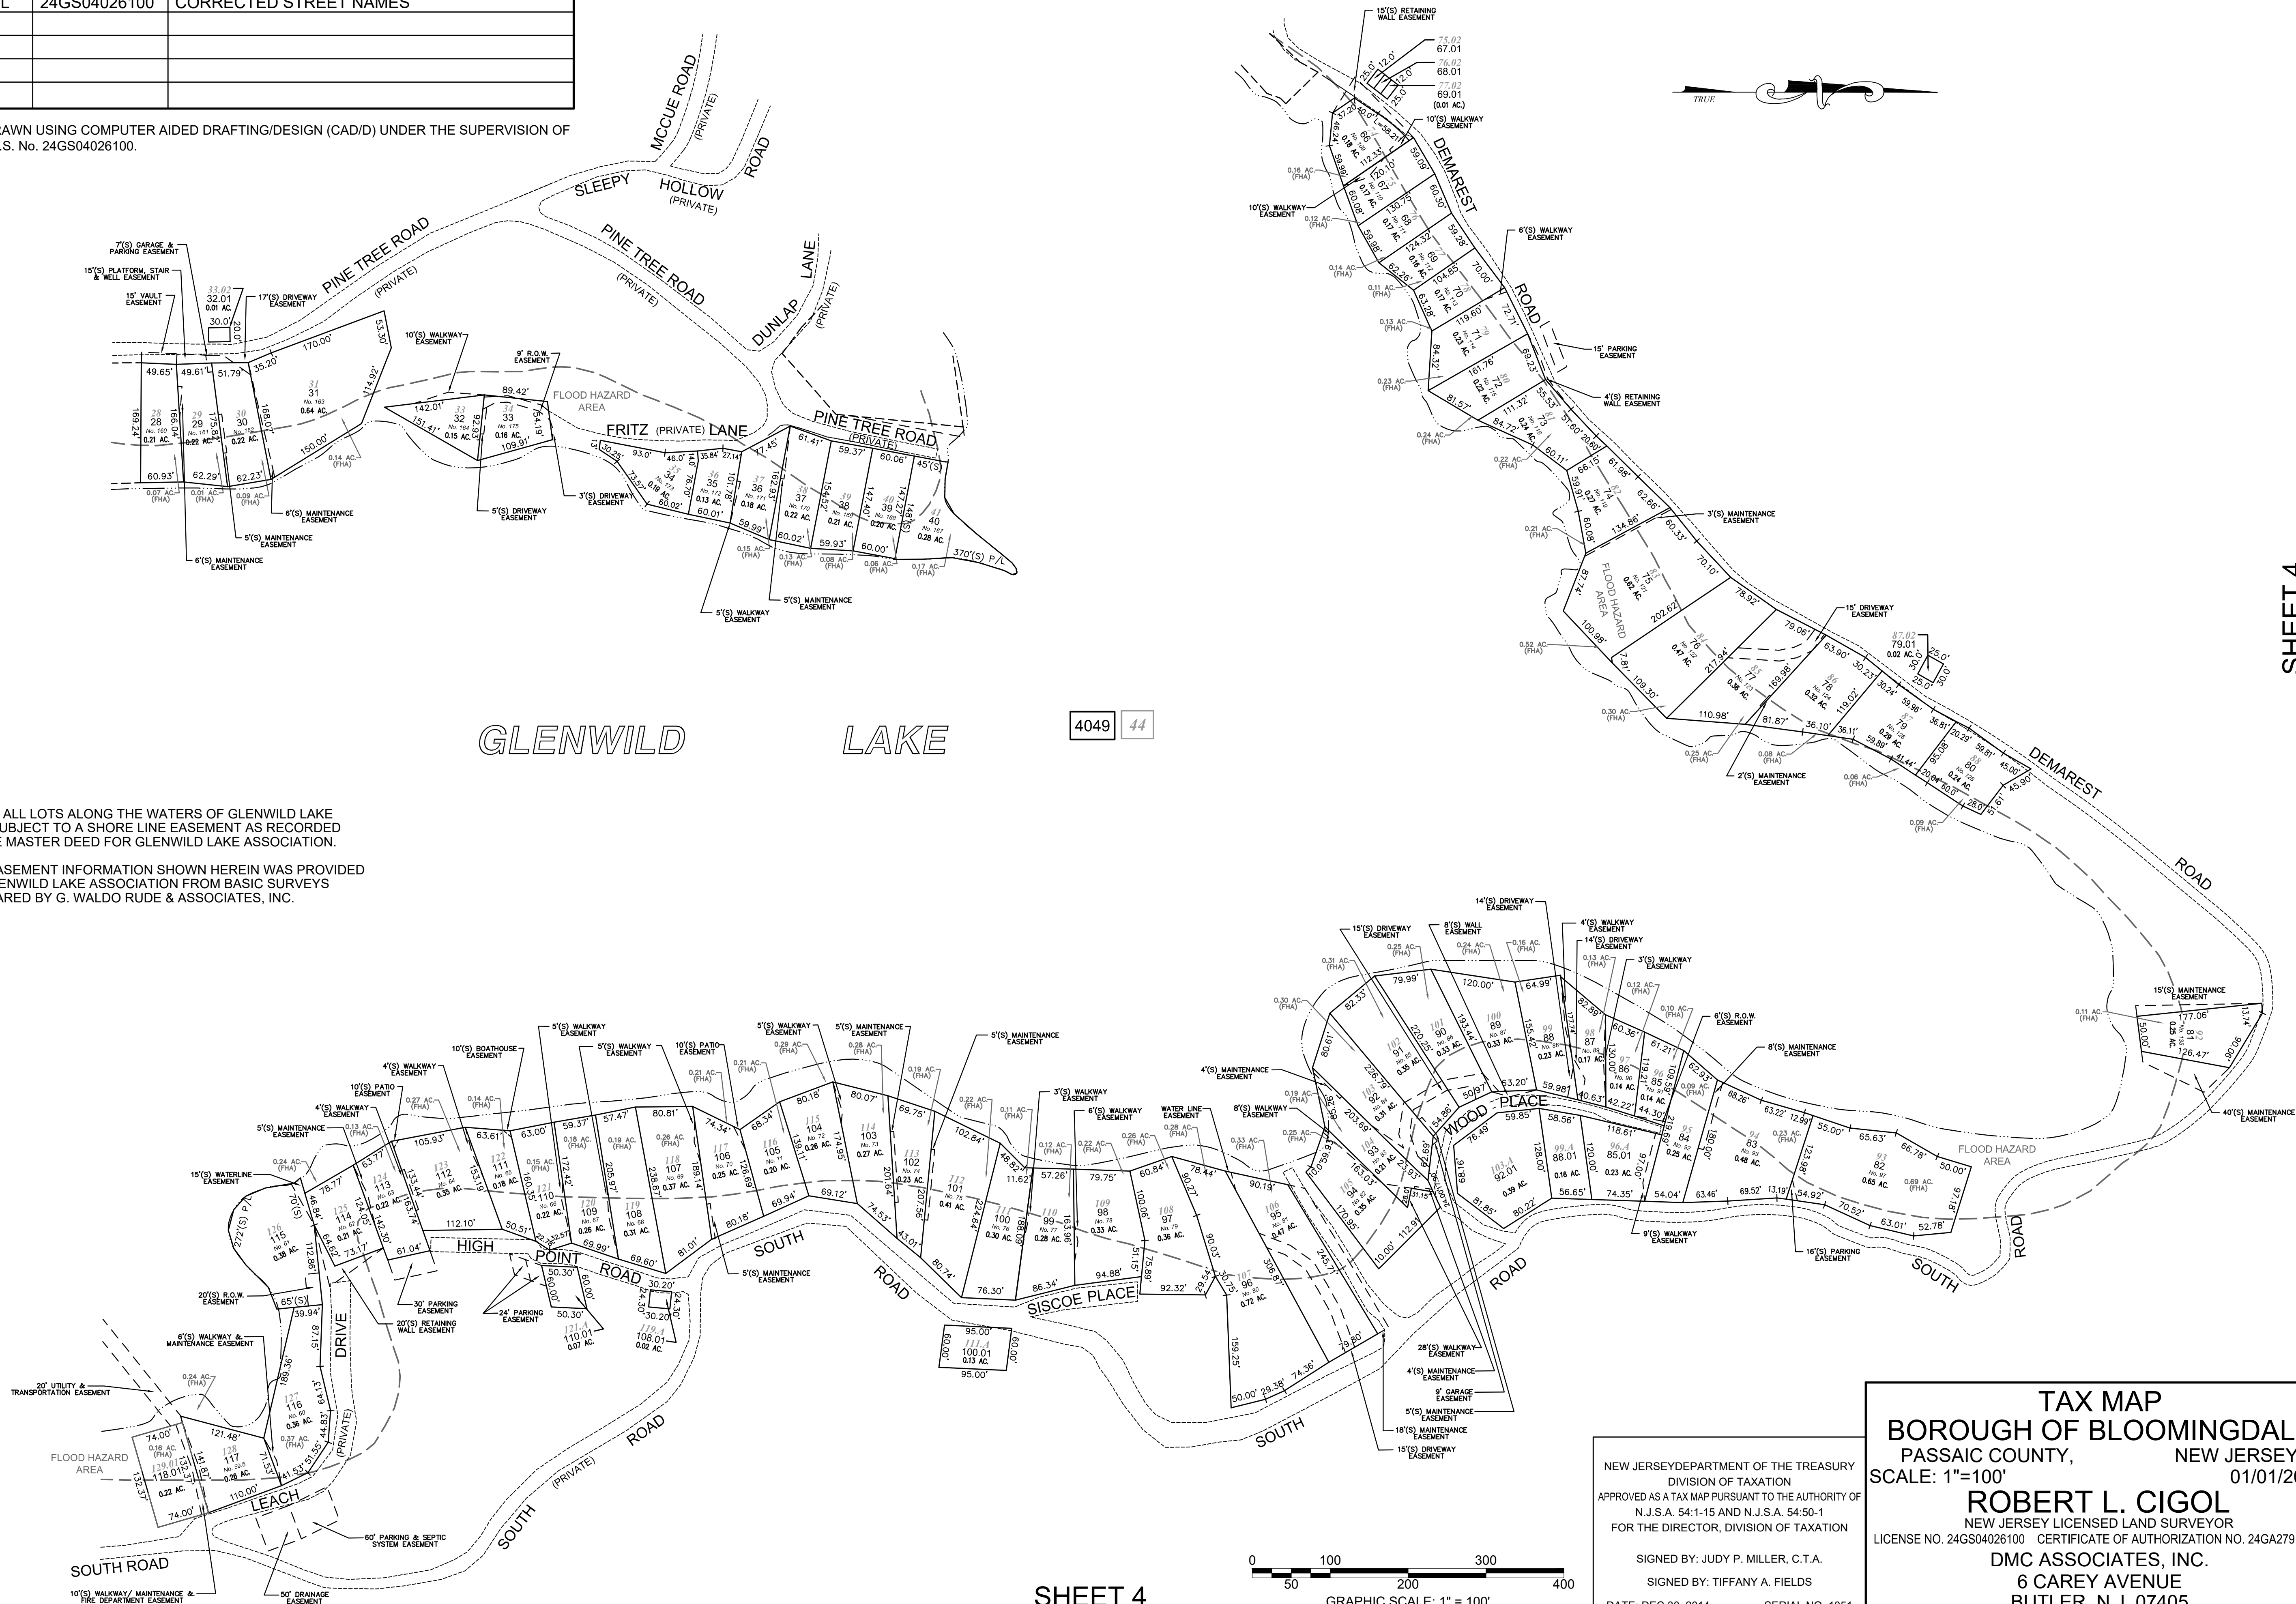

NEW JERSEY DEPARTMENT OF THE TREASURY
DIVISION OF TAXATION
APPROVED AS A TAX MAP PURSUANT TO THE AUTHORITY OF
N.J.S.A. 54:1-15 AND N.J.S.A. 54:50-1
FOR THE DIRECTOR, DIVISION OF TAXATION

SIGNED BY: JUDY P. MILLER, C.T.A.
SIGNED BY: TIFFANY A. FIELDS
DATE: DEC 30, 2014 SERIAL NO. 1051

TAX MAP
BOROUGH OF BLOOMINGDALE
PASSAIC COUNTY, NEW JERSEY
SCALE: 1"=100' 01/01/2014
ROBERT L. CIGOL
NEW JERSEY LICENSED LAND SURVEYOR
LICENSE NO. 24GS04026100 CERTIFICATE OF AUTHORIZATION NO. 24GA27919000
DMC ASSOCIATES, INC.
6 CAREY AVENUE
BUTLER, N.J. 07405
TO SHOW CONDITIONS AS OF 09/09/2016

SHEET 4

REVISIONS			
DATE	L. S. NAME	LIC. NO.	DESCRIPTION
12/31/2021	R. CIGOL	24GS04026100	REVISED PER ORDINANCE 9-2021
	R. CIGOL	24GS04026100	DEED REVIEW B. 4085 L. 5

THIS MAP HAS BEEN DRAWN USING COMPUTER AIDED DRAFTING/DESIGN (CAD/D) UNDER THE SUPERVISION OF ROBERT L. CIGOL, N.J.L.S. No. 24GS04026100.

SHEET 4


SHEET 4.09

SHEET 4

SHEET 4.05

TAX MAP
BOROUGH OF BLOOMINGDALE
PASSAIC COUNTY, NEW JERSEY
SCALE: 1"=100' 01/01/2014
ROBERT L. CIGOL
NEW JERSEY LICENSED LAND SURVEYOR
LICENSE NO. 24GS04026100 CERTIFICATE OF AUTHORIZATION NO. 24GA27919000
DMC ASSOCIATES, INC.
6 CAREY AVENUE
BUTLER, N.J. 07405
TO SHOW CONDITIONS AS OF 12/31/2021


NEW JERSEY DEPARTMENT OF THE TREASURY
DIVISION OF TAXATION
PROPERTY ADMINISTRATION
APPROVED AS A TAX MAP PURSUANT TO THE AUTHORITY OF
N.J.S.A. 54:1-15 & 54:50-1
FOR THE DIRECTOR, DIVISION OF TAXATION
SIGNED BY: THOMAS S. REILLY C.T.A.
SIGNED BY: SUE DAVISON C.T.A.
DATE: DEC 01, 2010 SERIAL NO. 962

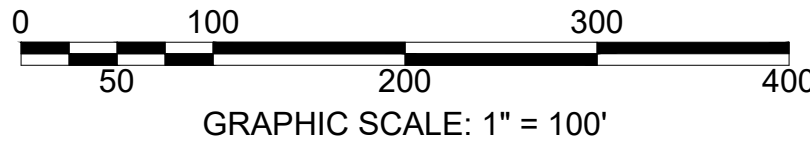

SHEET 4.05


REVISIONS			
DATE	L. S. NAME	LIC. NO.	DESCRIPTION
12/19/2023	R. CIGOL	24GS04026100	REMOVE TAX EXEMPT STATUS: B. 4074 L. 20

THIS MAP HAS BEEN DRAWN USING COMPUTER AIDED DRAFTING/DESIGN (CAD/D) UNDER THE SUPERVISION OF ROBERT L. CIGOL, N.J.L.S. No. 24GS04026100.

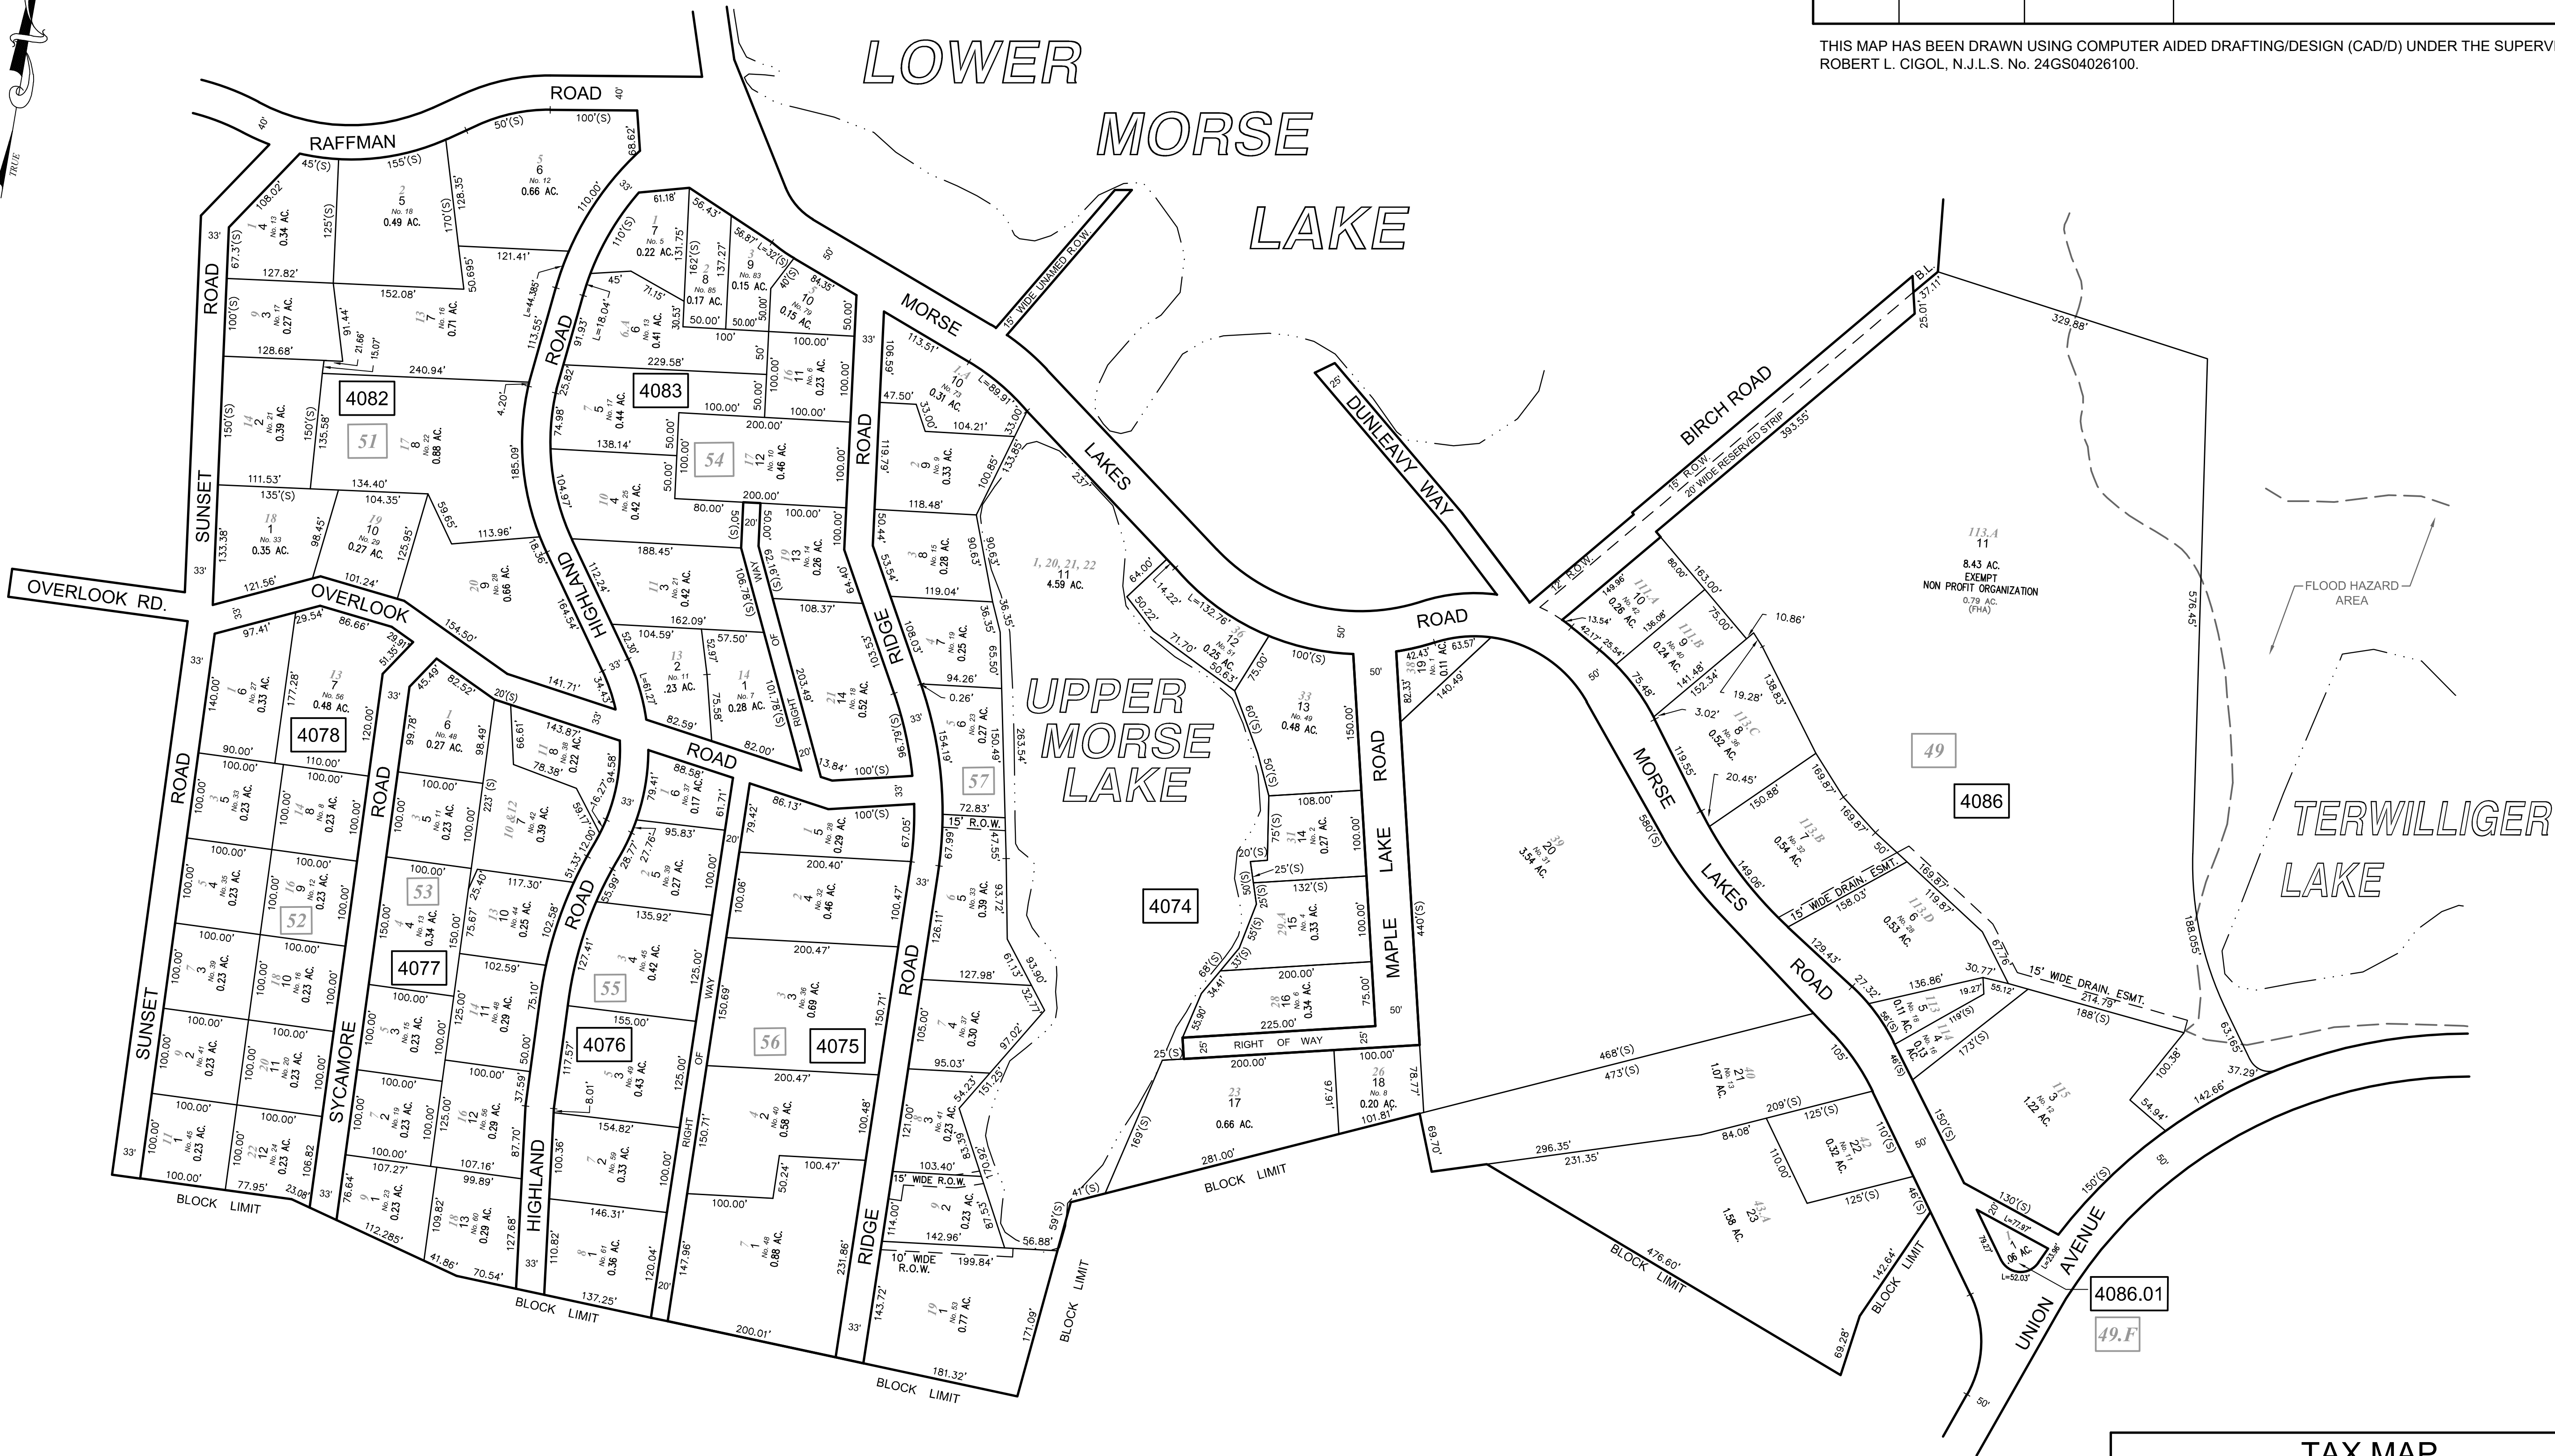

SHEET 4.09

SHEET 4

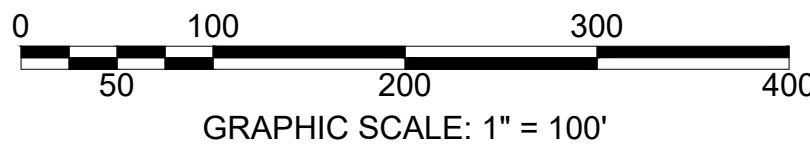

SHEET 5.06



SHEET 4.06

NEW JERSEY DEPARTMENT OF THE TREASURY
DIVISION OF TAXATION
PROPERTY ADMINISTRATION
APPROVED AS A TAX MAP PURSUANT TO THE AUTHORITY OF
N.J.S.A. 54:1-15 & 54:50-1
FOR THE DIRECTOR, DIVISION OF TAXATION
SIGNED BY: JUDY P. MILLER C.T.A.
SIGNED BY: TIFFANY A. FIELDS
DATE: DEC 30, 2014 SERIAL NO. 1051

TAX MAP
BOROUGH OF BLOOMINGDALE
PASSAIC COUNTY, NEW JERSEY
SCALE: 1"=100' 01/01/2014
ROBERT L. CIGOL
NEW JERSEY LICENSED LAND SURVEYOR
LICENSE NO. 24GS04026100 CERTIFICATE OF AUTHORIZATION NO. 24GA27919000
DMC ASSOCIATES, INC.
6 CAREY AVENUE
BUTLER, N.J. 07405
TO SHOW CONDITIONS AS OF 12/19/2023

REVISIONS			
DATE	L. S. NAME	LIC. NO.	DESCRIPTION
11/14/16	R. CIGOL	24GS04026100	EXEMPT STATUS B. 5105 L. 66


THIS MAP HAS BEEN DRAWN USING COMPUTER AIDED DRAFTING/DESIGN (CAD/D) UNDER THE SUPERVISION OF ROBERT L. CIGOL, N.J.L.S. No. 24GS04026100.

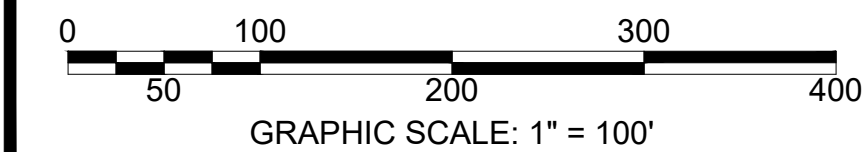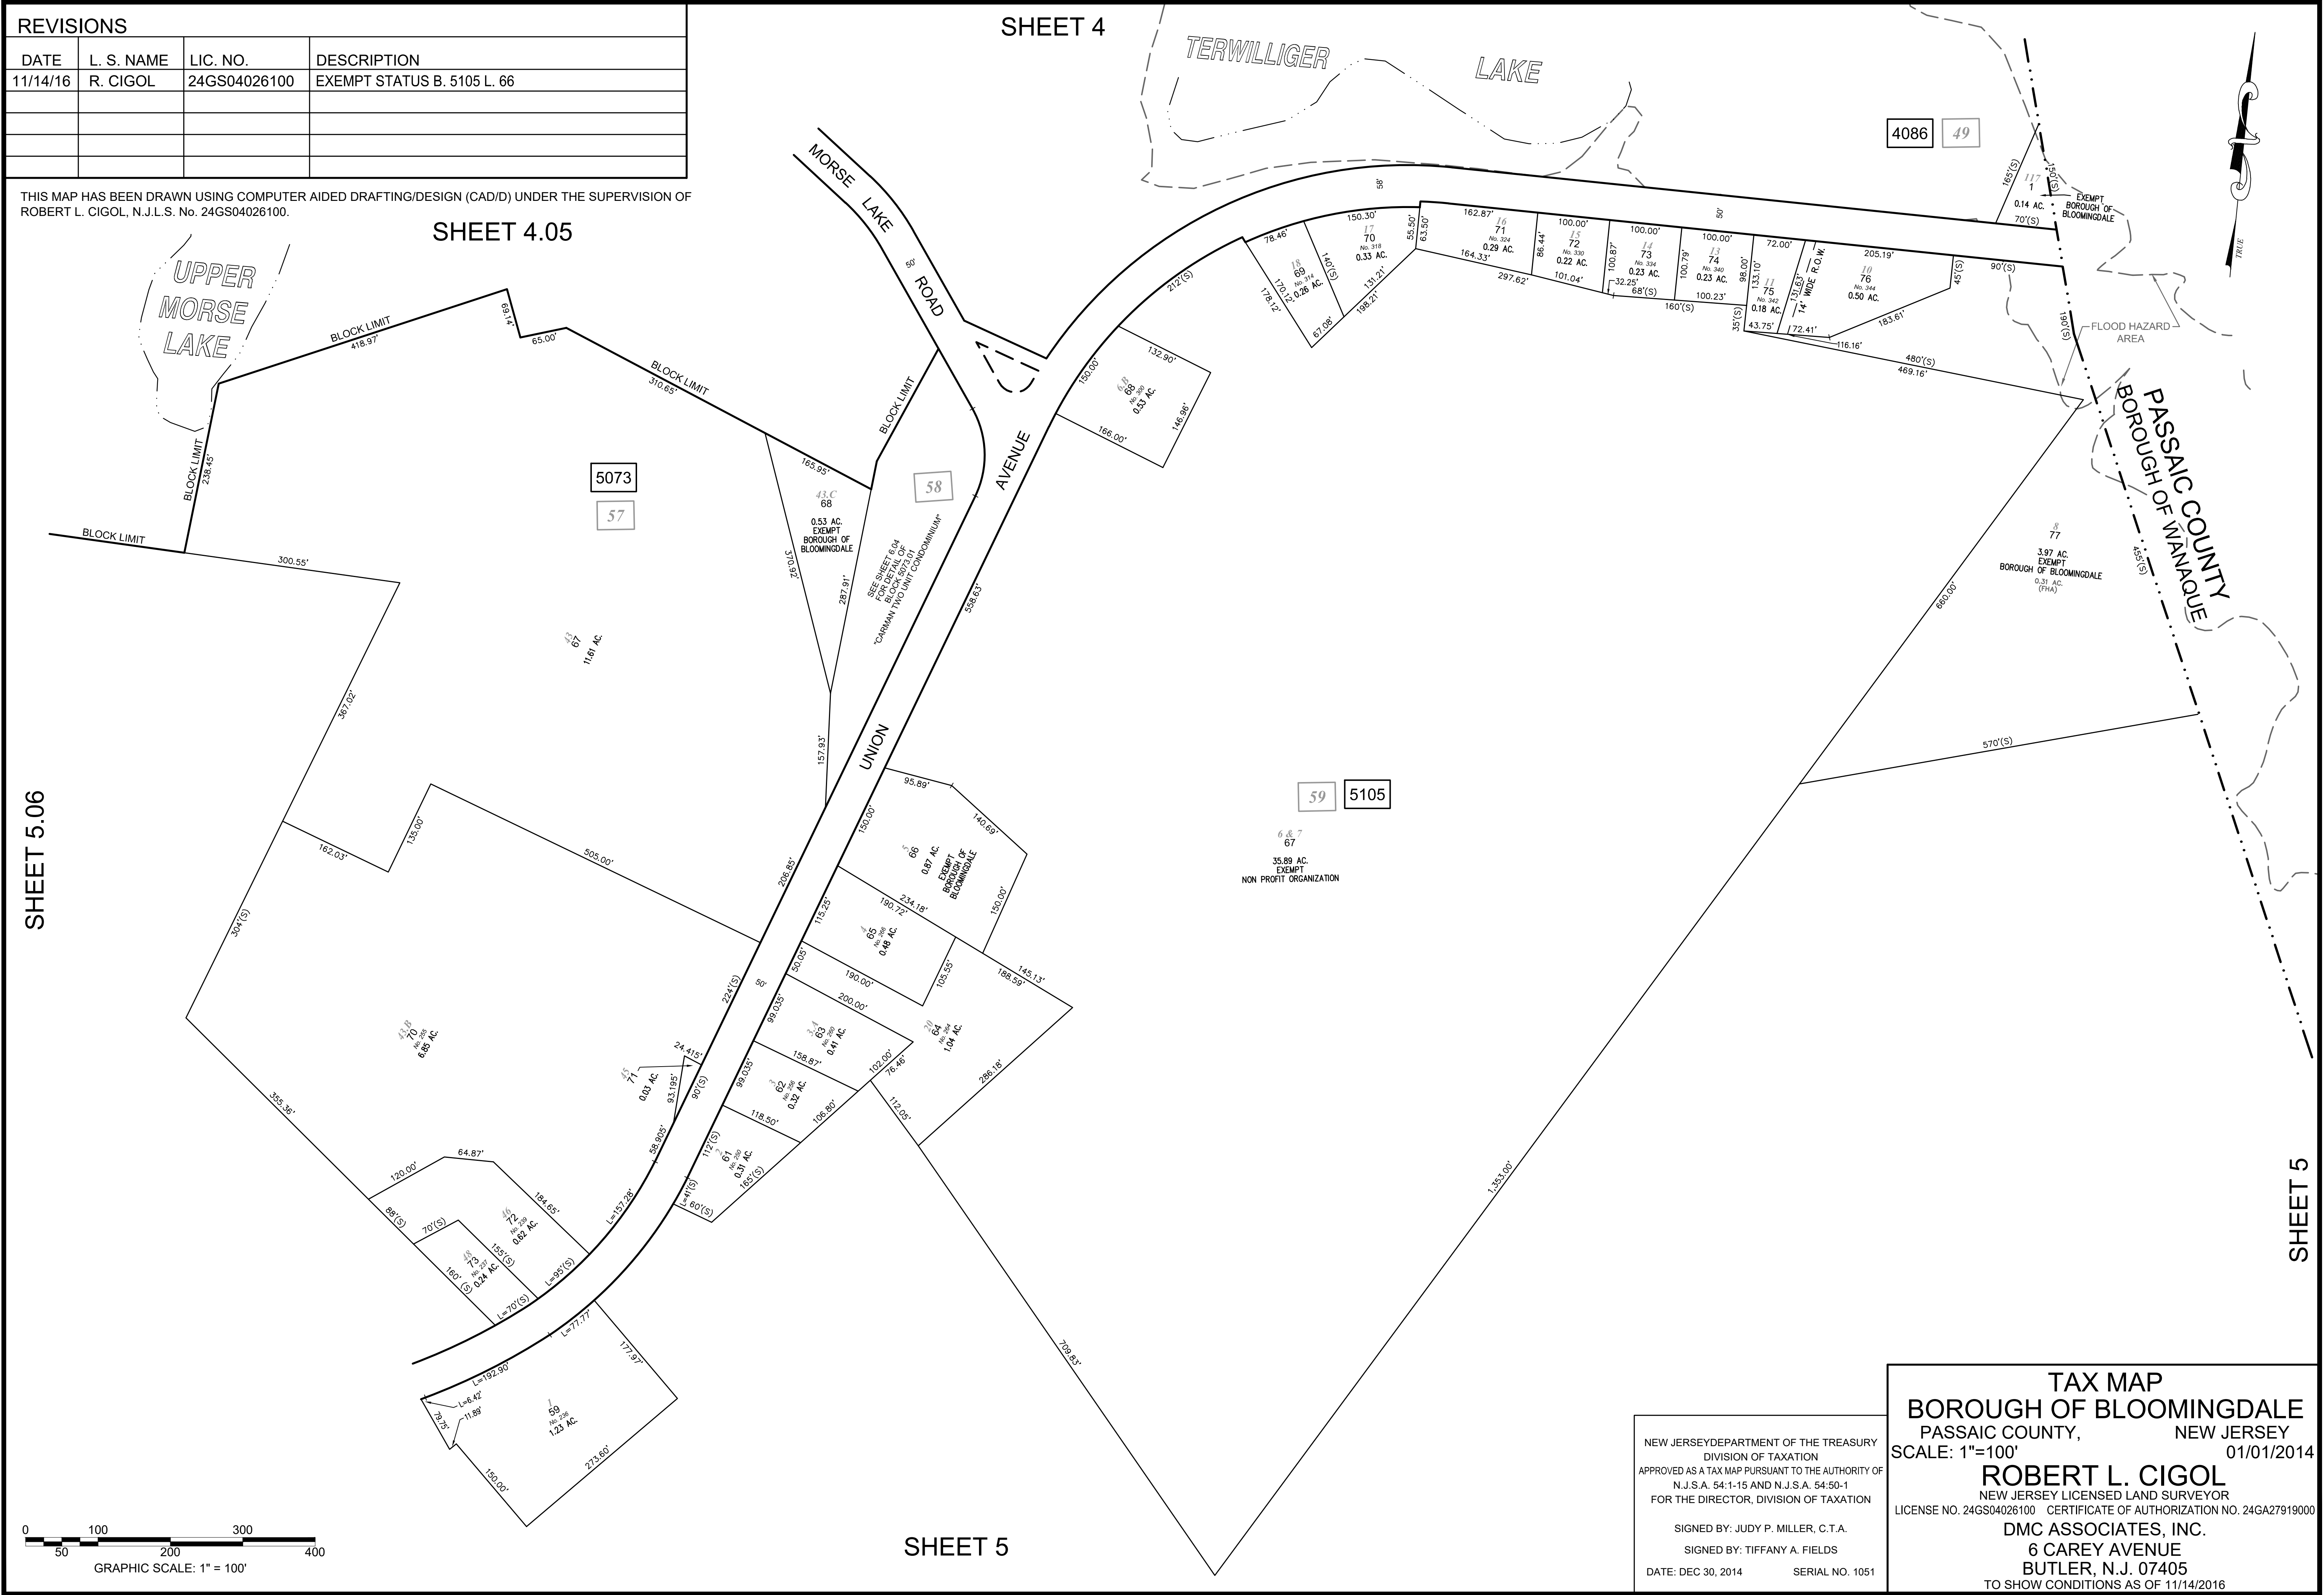

NEW JERSEY DEPARTMENT OF THE TREASURY
DIVISION OF TAXATION
APPROVED AS A TAX MAP PURSUANT TO THE AUTHORITY OF
N.J.S.A. 54:1-15 AND N.J.S.A. 54:50-1
FOR THE DIRECTOR, DIVISION OF TAXATION

SIGNED BY: JUDY P. MILLER, C.T.A.
SIGNED BY: TIFFANY A. FIELDS
DATE: DEC 30, 2014 SERIAL NO. 1051

TAX MAP
BOROUGH OF BLOOMINGDALE
PASSAIC COUNTY, NEW JERSEY
SCALE: 1"=100' **01/01/2014**
ROBERT L. CIGOL
NEW JERSEY LICENSED LAND SURVEYOR
LICENSE NO. 24GS04026100 CERT

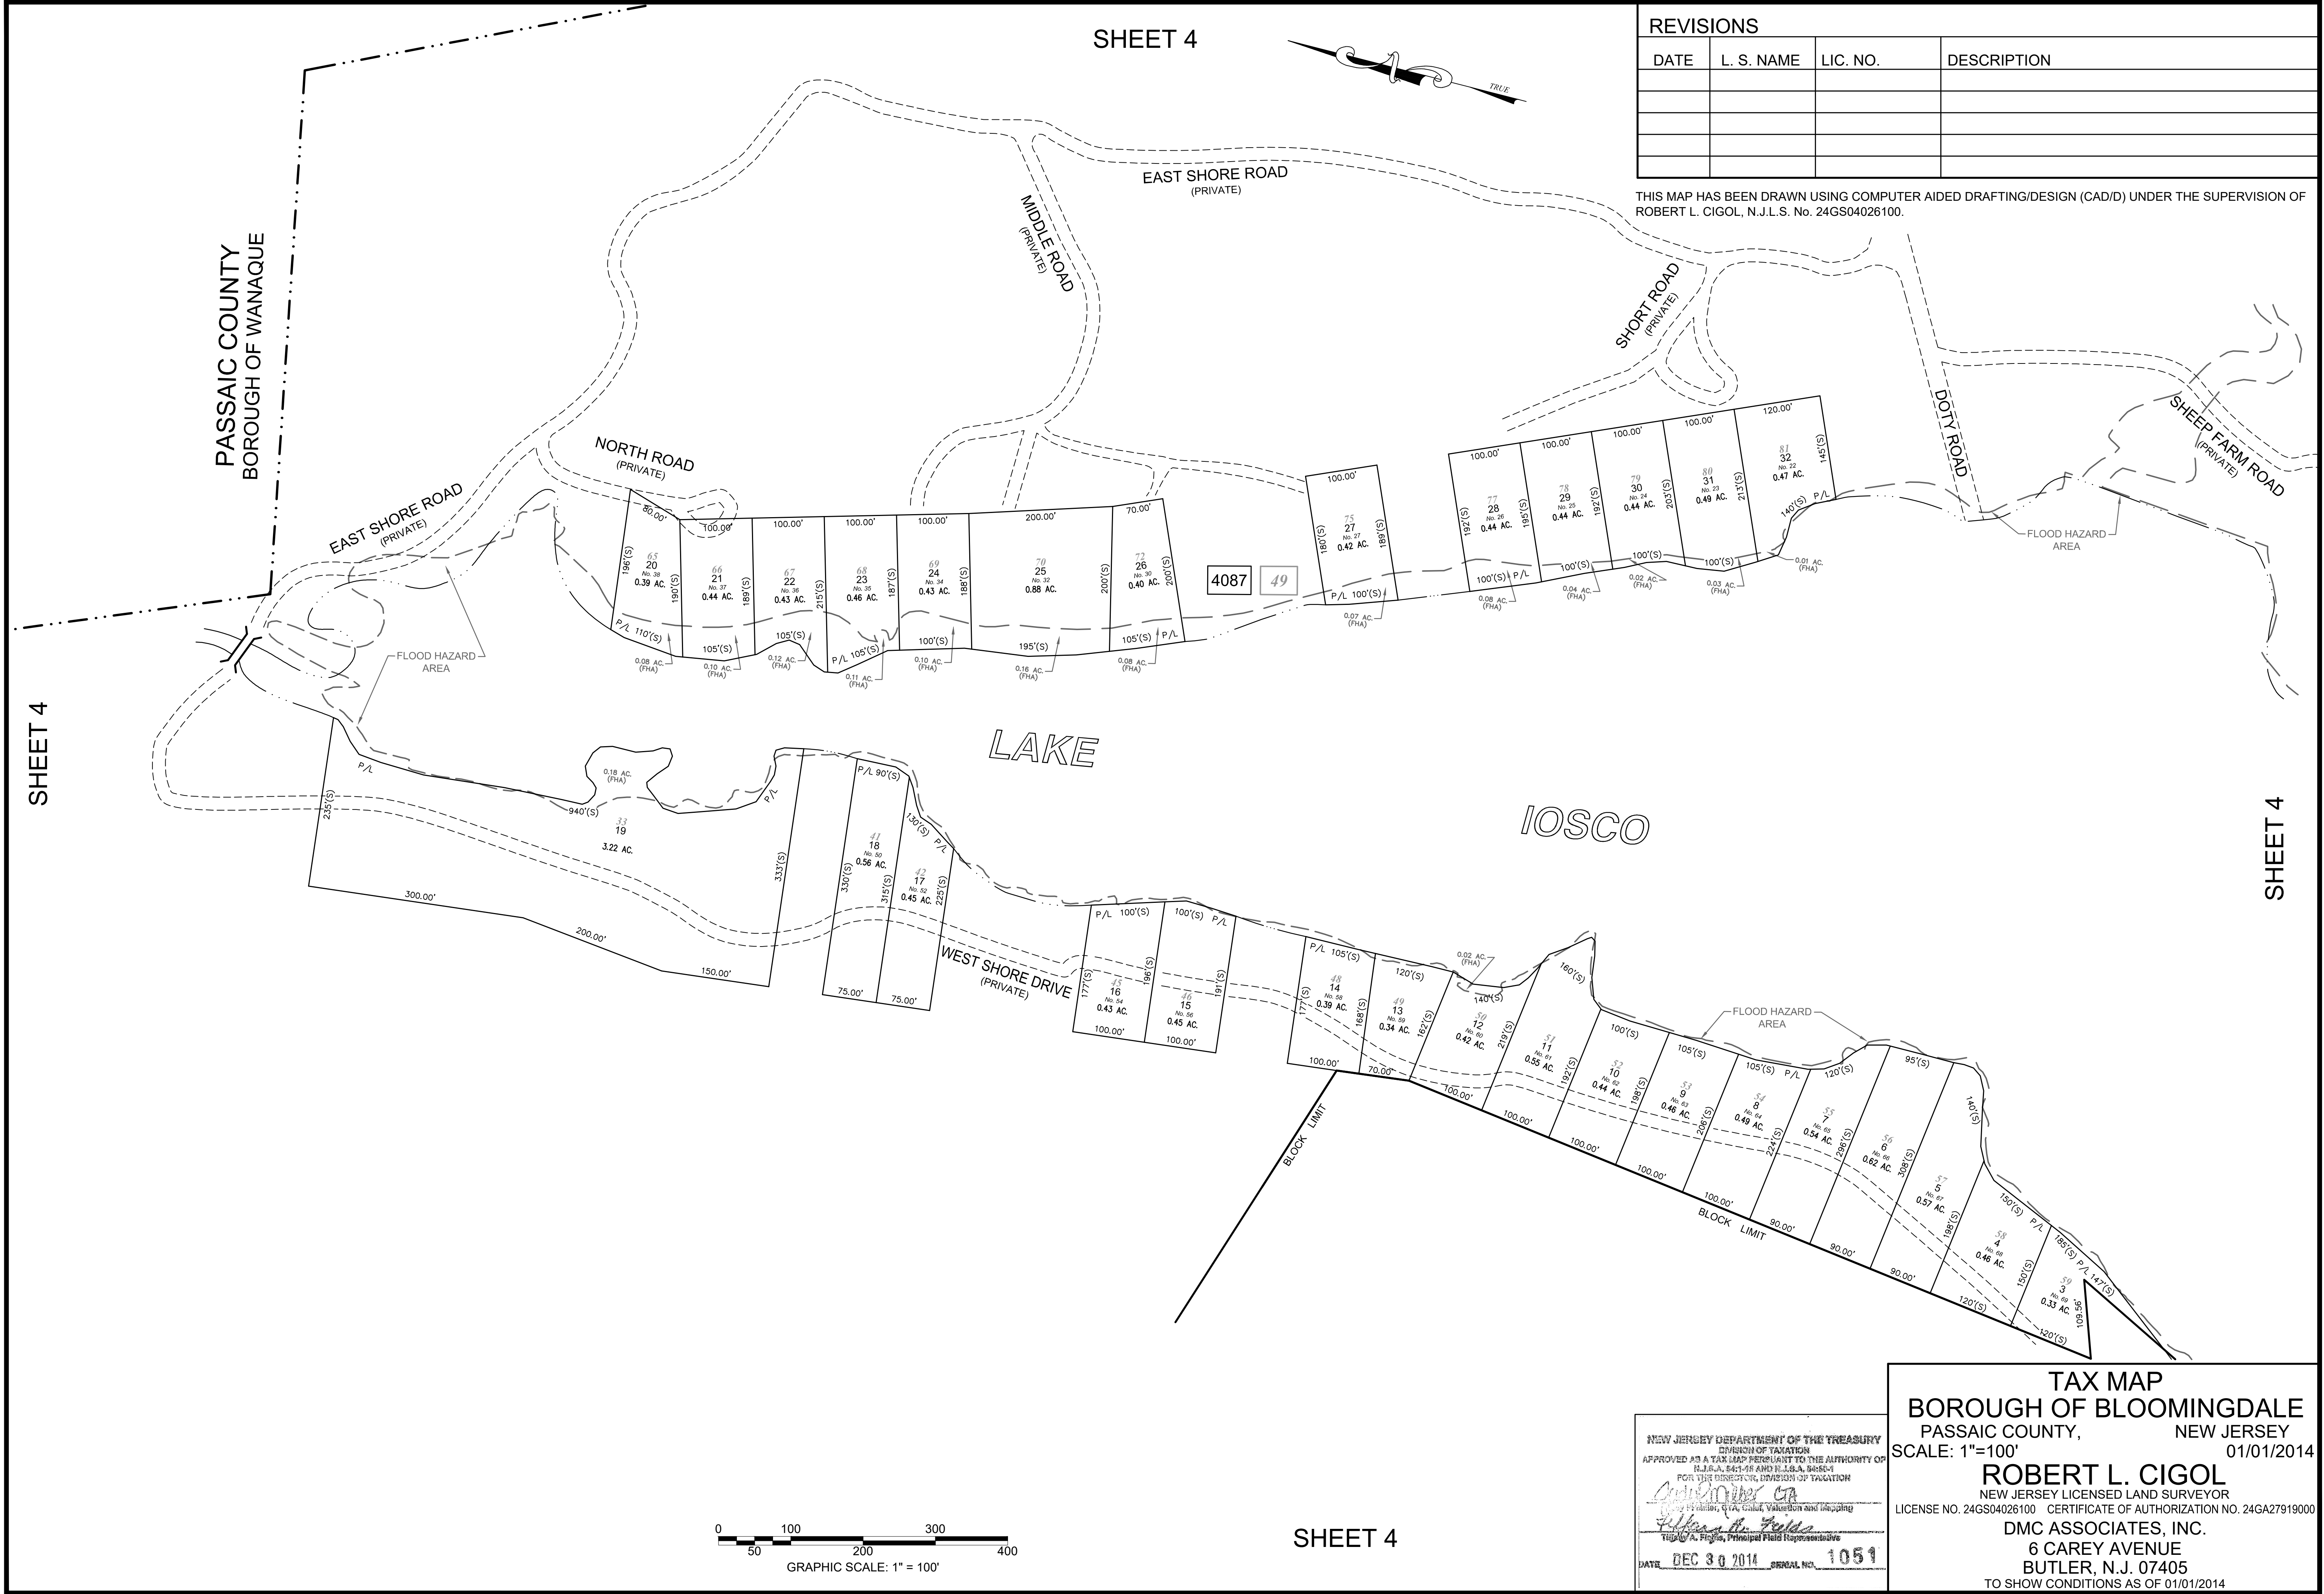

SHEET 4


REVISIONS			
DATE	L. S. NAME	LIC. NO.	DESCRIPTION
11/18/2019	R. CIGOL	24GS04026100	BLOCK 4087 LOT 33 EASEMENTS

THIS MAP HAS BEEN DRAWN USING COMPUTER AIDED DRAFTING/DESIGN (CAD/D) UNDER THE SUPERVISION OF ROBERT L. CIGOL, N.J.L.S. No. 24GS04026100.

SHEET 4

SHEET 4

SHEET 4

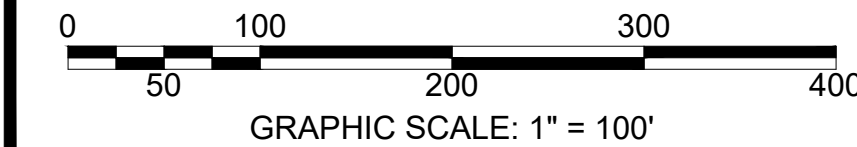

TAX MAP

BOROUGH OF BLOOMINGDALE

PASSAIC COUNTY, NEW JERSEY

SCALE: 1"=100'

01/01/2014

ROBERT L. CIGOL

NEW JERSEY LICENSED LAND SURVEYOR

LICENSE NO. 24GS04026100

CERTIFICATE OF AUTHORIZATION NO. 24GA27919000

DMC ASSOCIATES, INC.

6 CAREY AVENUE

BUTLER, N.J. 07405


TO SHOW CONDITIONS AS OF 11/18/2019

NEW JERSEY DEPARTMENT OF THE TREASURY
DIVISION OF TAXATION
APPROVED AS A TAX MAP PURSUANT TO THE AUTHORITY OF
N.J.S.A. 54:1-15 AND N.J.S.A. 54:50-1
FOR THE DIRECTOR, DIVISION OF TAXATION


SIGNED BY: JUDY P. MILLER, C.T.A.
SIGNED BY: TIFFANY A. FIELDS
DATE: DEC 30, 2014 SERIAL NO. 1051

REVISIONS			
DATE	L. S. NAME	LIC. NO.	DESCRIPTION
12/31/2022	R. CIGOL	24GS04026100	EXEMPT STATUS B. 4080 L. 10

THIS MAP HAS BEEN DRAWN USING COMPUTER AIDED DRAFTING/DESIGN (CAD/D) UNDER THE SUPERVISION OF ROBERT L. CIGOL, N.J.L.S. No. 24GS04026100.

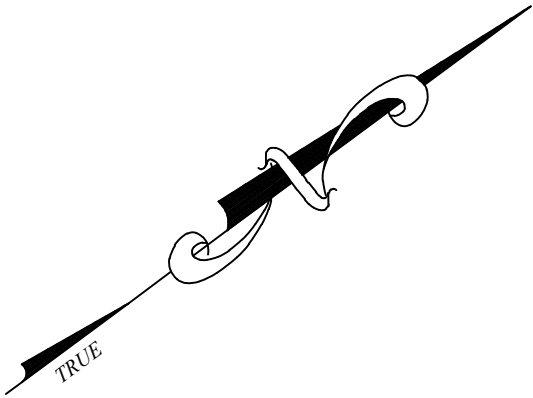

SHEET 4.04

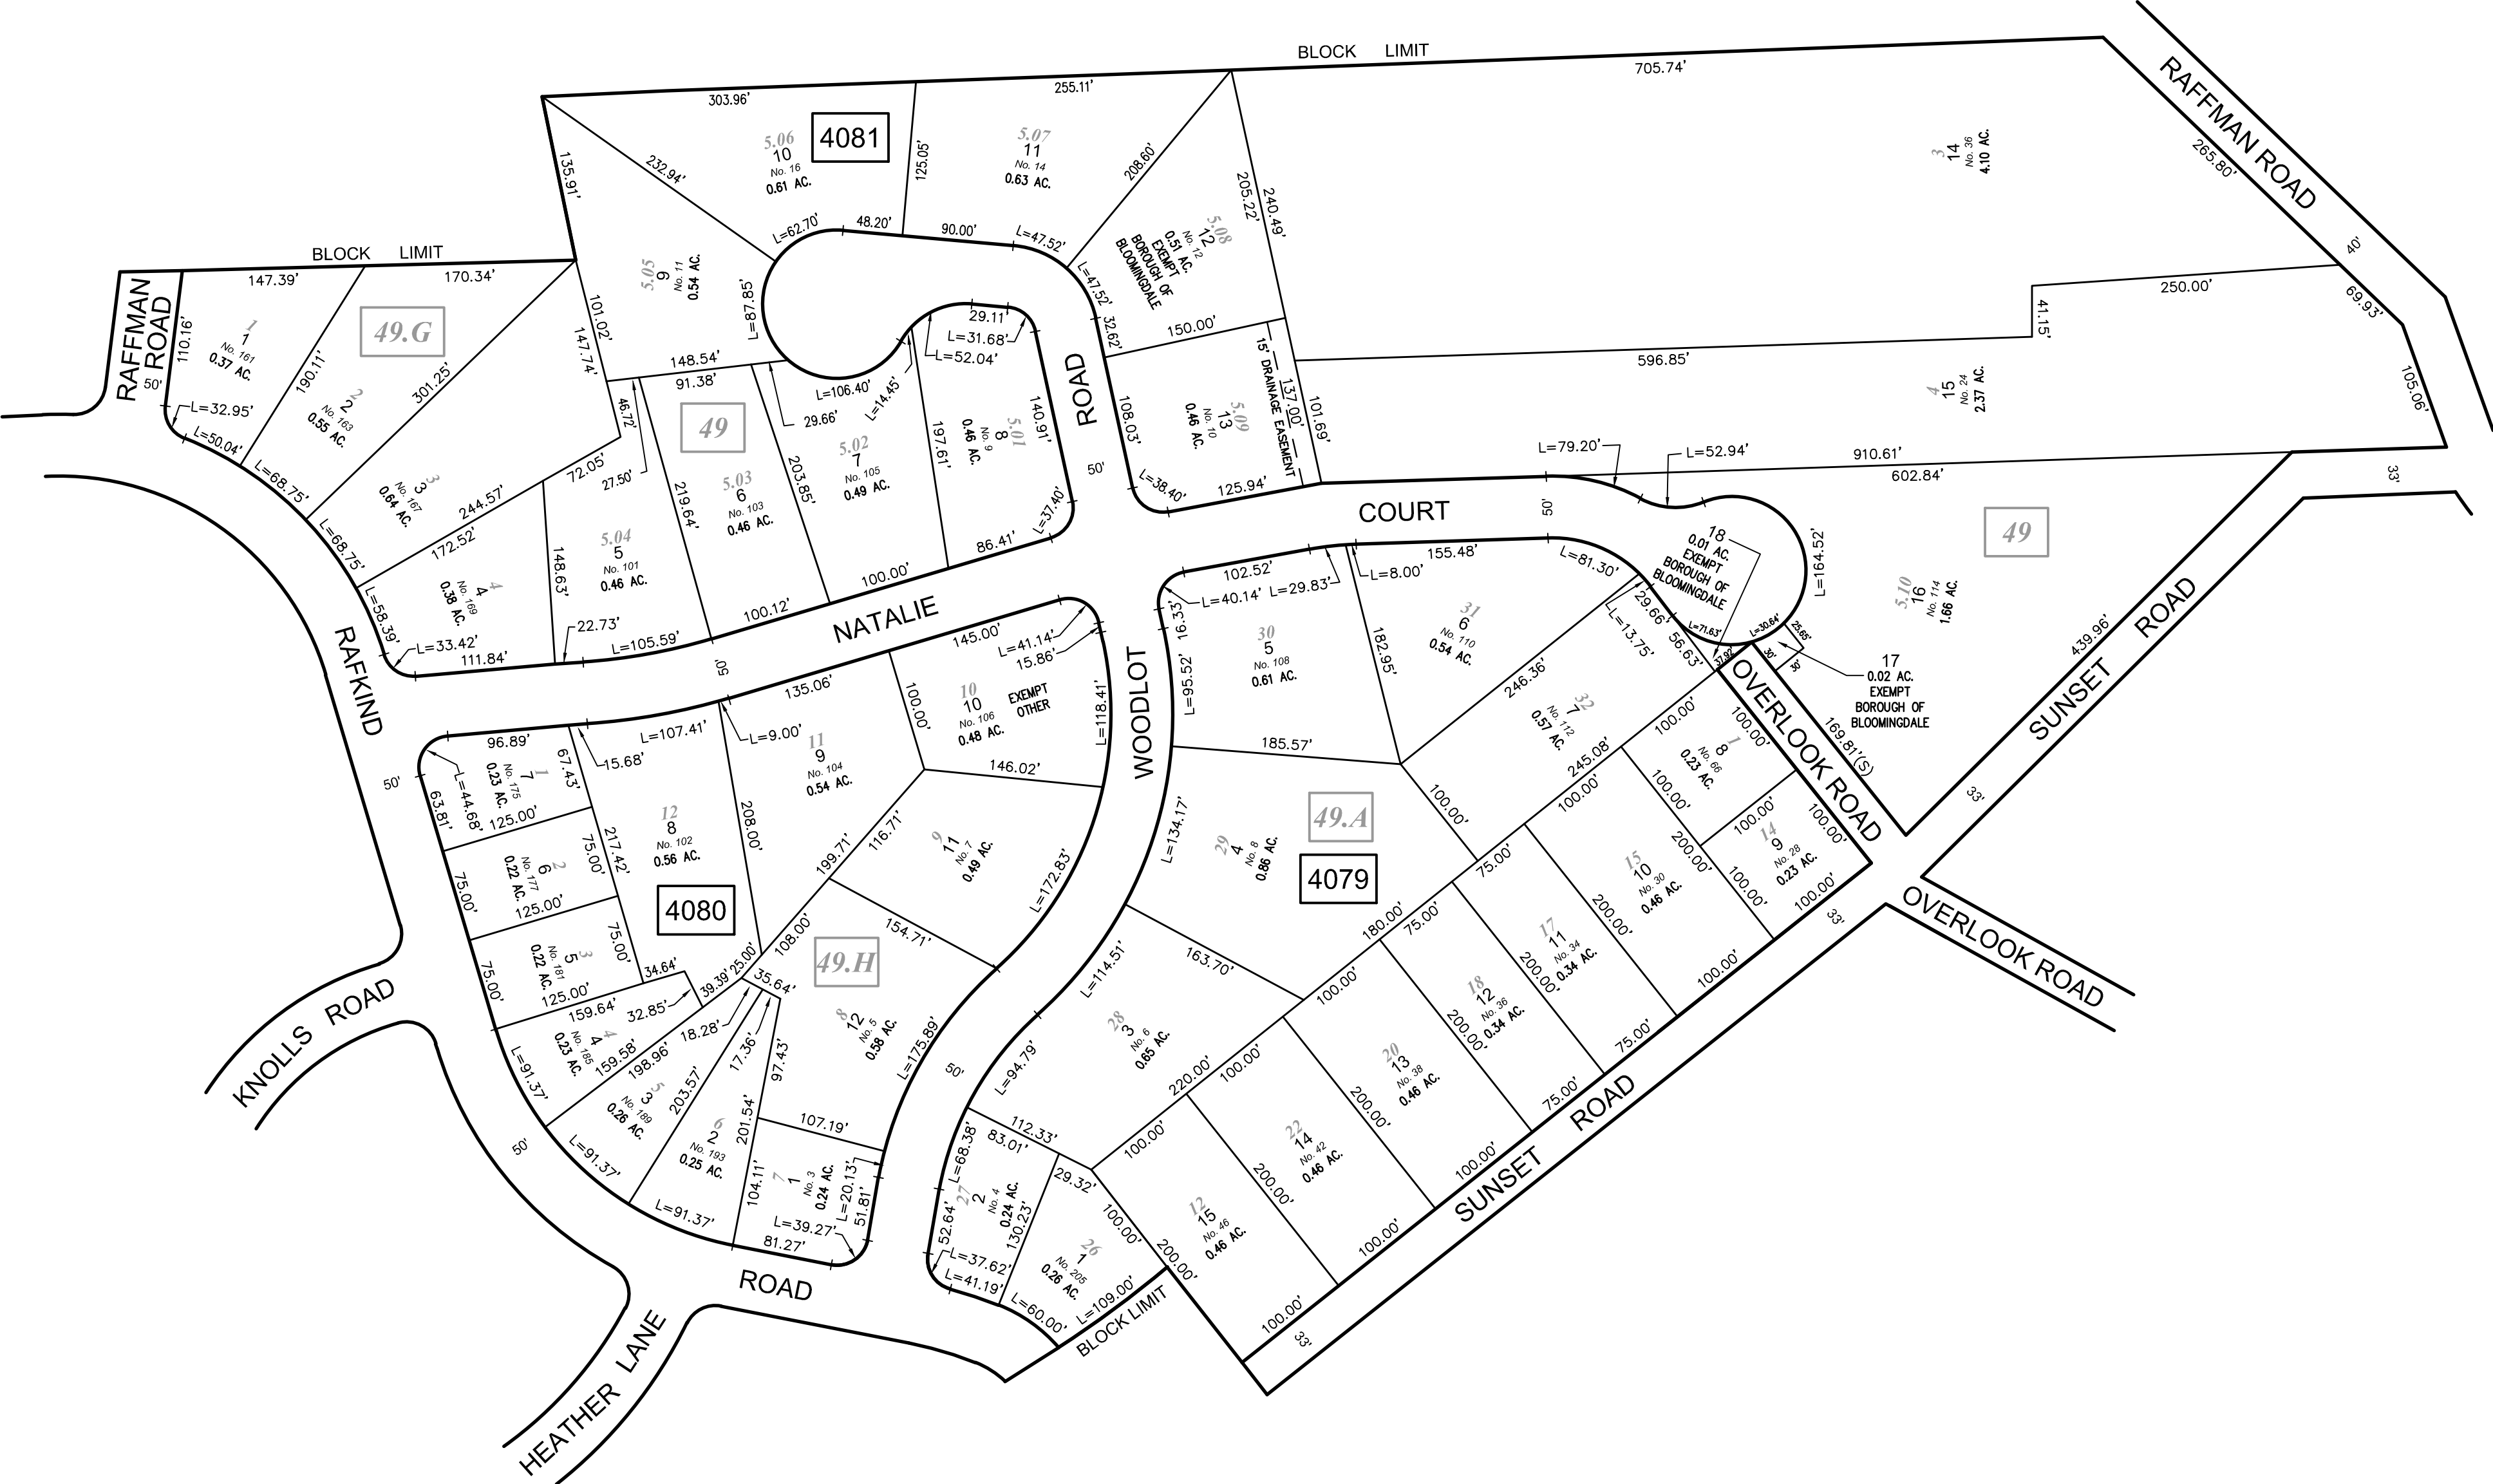

SHEET 5.08

SHEET 5.07

SHEET 4.05

TAX MAP

BOROUGH OF BLOOMINGDALE

PASSAIC COUNTY, NEW JERSEY

SCALE: 1"=100' 01/01/2014

ROBERT L. CIGOL

NEW JERSEY LICENSED LAND SURVEYOR

LICENSE NO. 24GS04026100 CERTIFICATE OF AUTHORIZATION NO. 24GA27919000

DMC ASSOCIATES, INC.

6 CAREY AVENUE

BUTLER, N.J. 07405

TO SHOW CONDITIONS AS OF 12/31/2022

NEW JERSEY DEPARTMENT OF THE TREASURY

DIVISION OF TAXATION

APPROVED AS A TAX MAP PURSUANT TO THE AUTHORITY OF


N.J.S.A. 54:1-15 AND N.J.S.A. 54:50-1

FOR THE DIRECTOR, DIVISION OF TAXATION

SIGNED BY: JUDY P. MILLER, C.T.A.

SIGNED BY: TIFFANY A. FIELDS



DATE: DEC 30, 2014 SERIAL NO. 1051

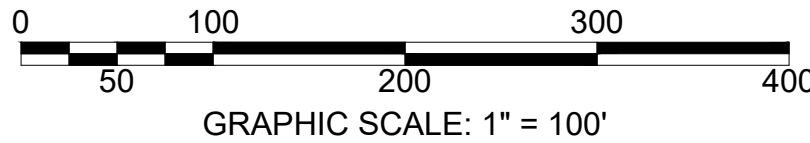

SHEET 4.06

REVISIONS			
DATE	L. S. NAME	LIC. NO.	DESCRIPTION
03/27/17	R. CIGOL	24GS04026100	REVISED B. 5105 L. 14 - REMOVED EASEMENT AREA
10/25/19	R. CIGOL	24GS04026100	SUBDIVISION B. 5105 L. 14.01 & 14.02
12/31/22	R. CIGOL	24GS04026100	EXEMPT STATUS B. 5105 L. 14.01

THIS MAP HAS BEEN DRAWN USING COMPUTER AIDED DRAFTING/DESIGN (CAD/D) UNDER THE SUPERVISION OF ROBERT L. CIGOL, N.J.L.S. No. 24GS04026100.

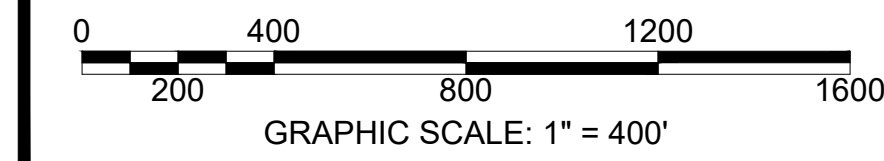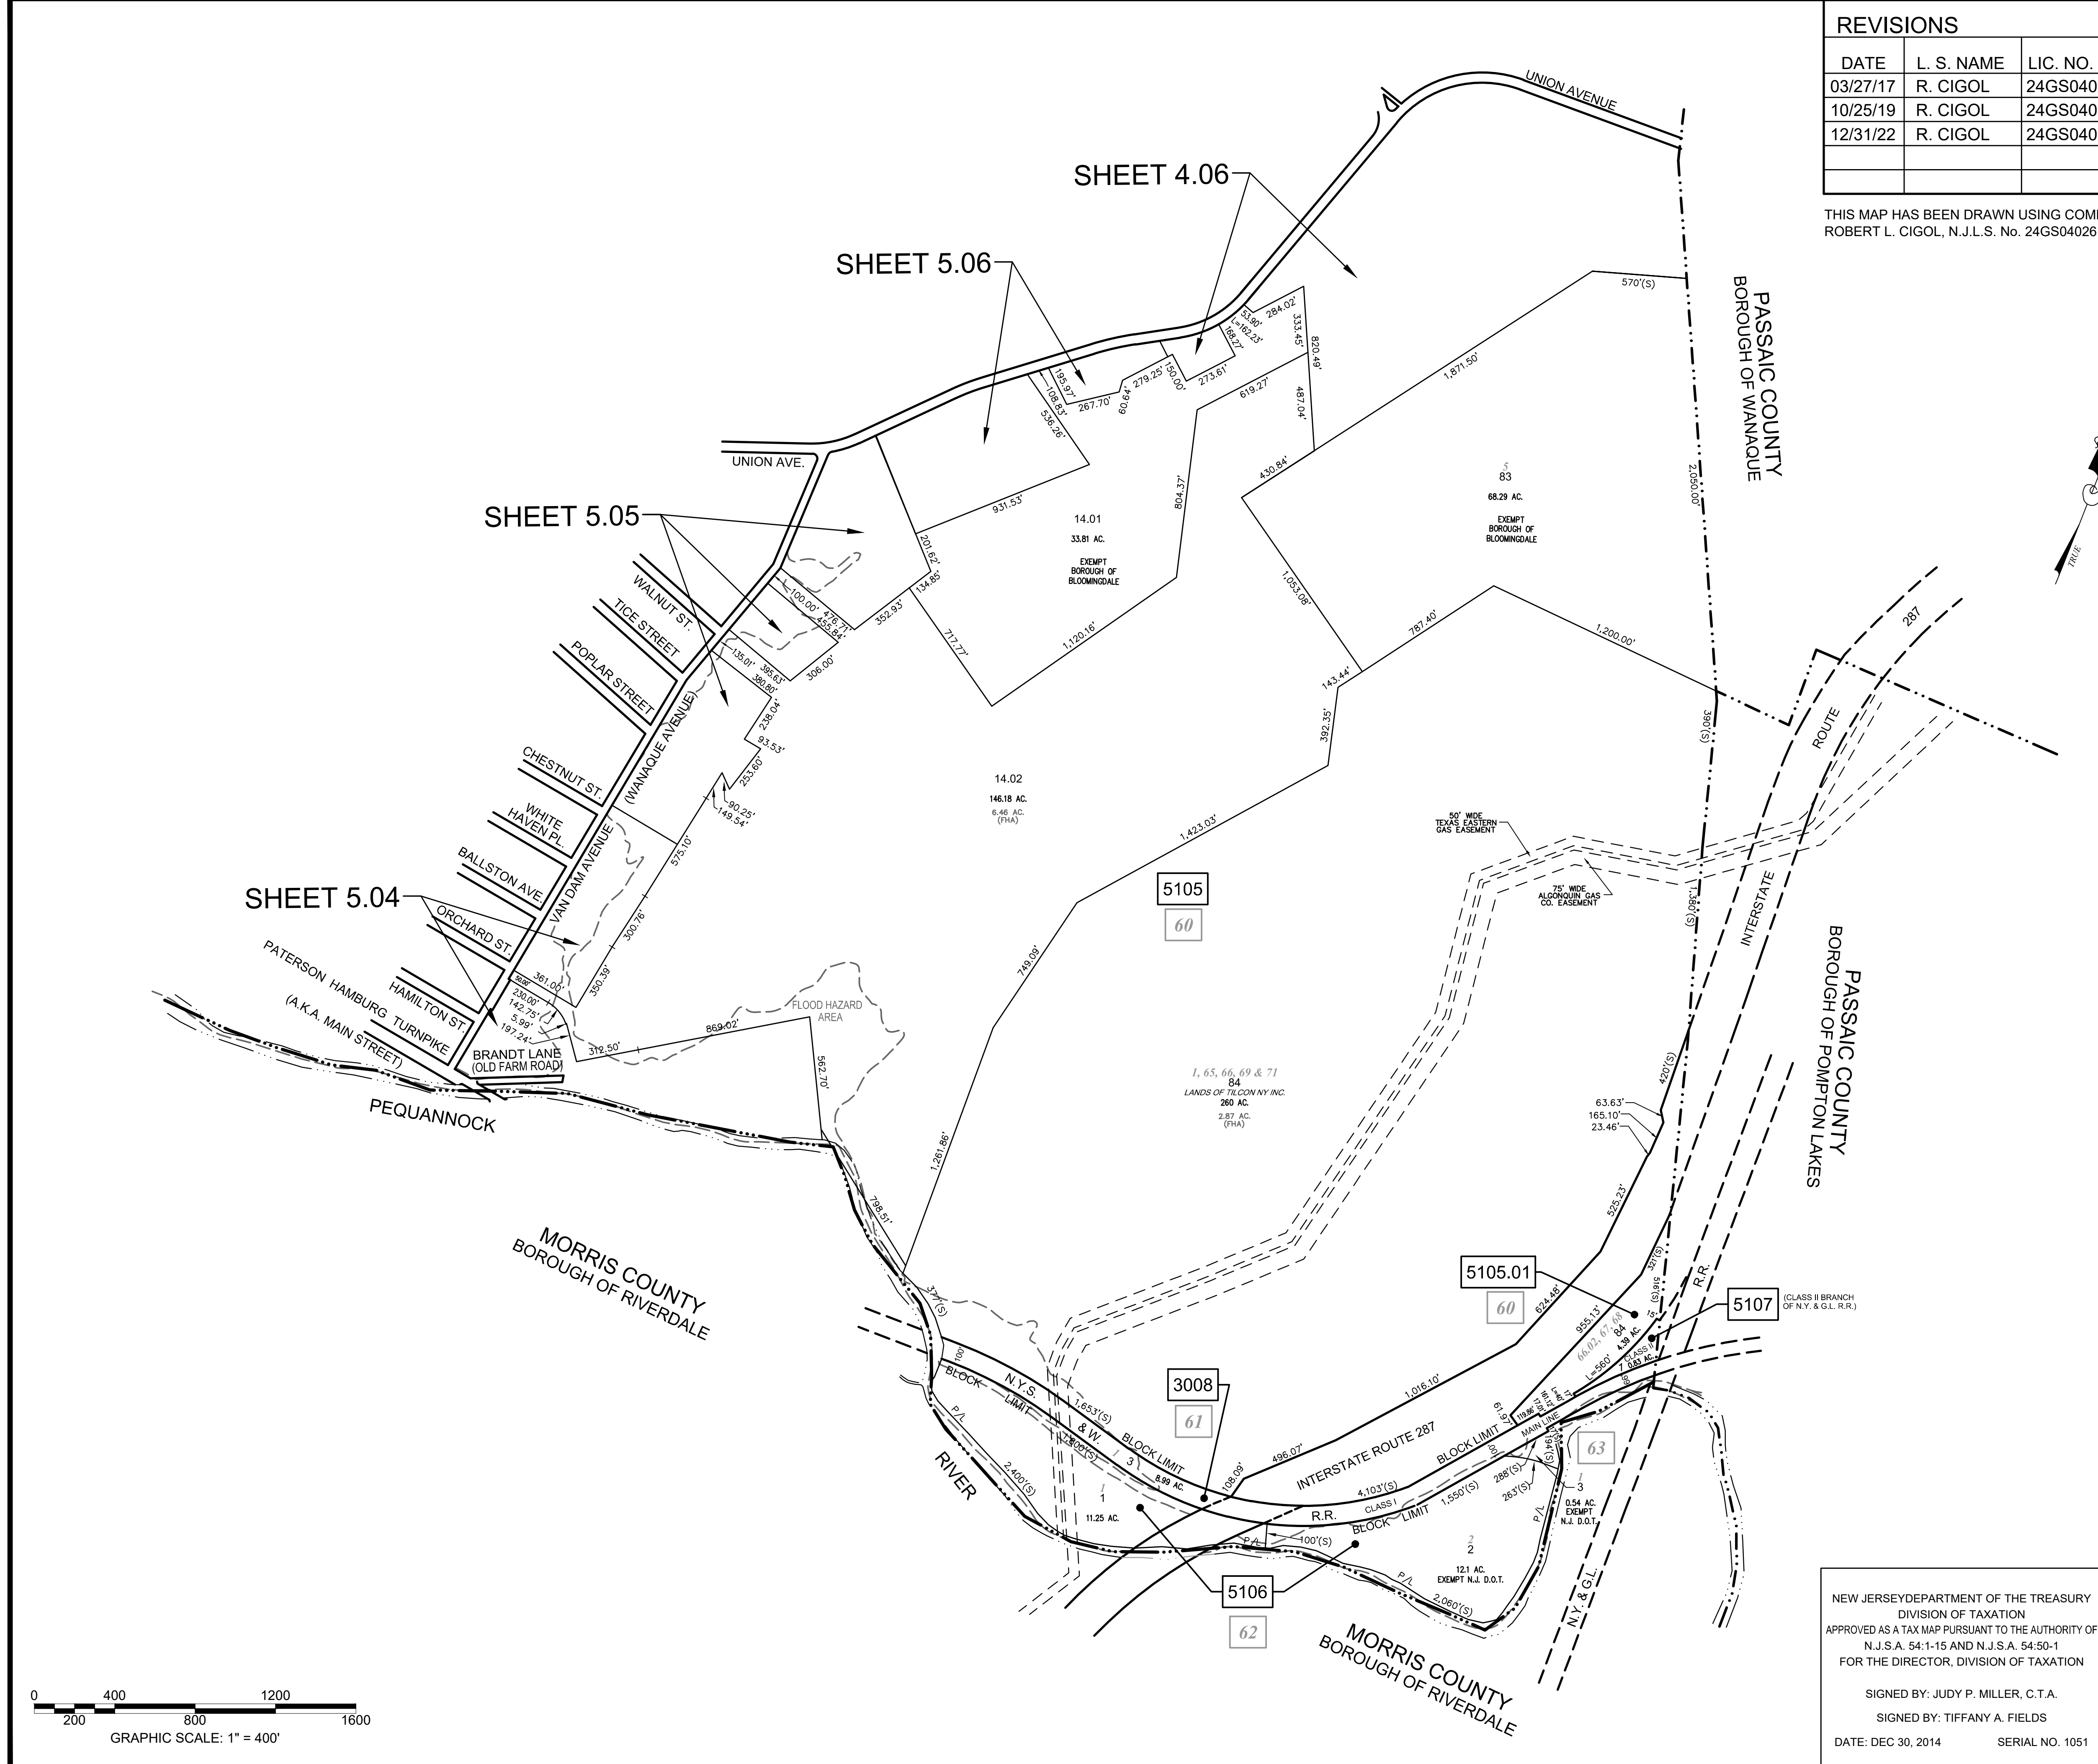

NEW JERSEY DEPARTMENT OF THE TREASURY
DIVISION OF TAXATION
APPROVED AS A TAX MAP PURSUANT TO THE AUTHORITY OF
N.J.S.A. 54:1-15 AND N.J.S.A. 54:50-1
FOR THE DIRECTOR, DIVISION OF TAXATION

SIGNED BY: JUDY P. MILLER, C.T.A.
SIGNED BY: TIFFANY A. FIELDS
DATE: DEC 30, 2014 SERIAL NO. 1051

TAX MAP

BOROUGH OF BLOOMINGDALE

PASSAIC COUNTY, NEW JERSEY

SCALE: 1"=400'

01/01/2014

ROBERT L. CIGOL

NEW JERSEY LICENSED LAND SURVEYOR

LICENSE NO. 24GS04026100 CERTIFICATE OF AUTHORIZATION NO. 24GA27919000

DMC ASSOCIATES, INC.

6 CAREY AVENUE

BUTLER, N.J. 07405


TO SHOW CONDITIONS AS OF 12/31/2022

SHEET 3.05

SHEET 5.10

SHEET 5.03

SHEET 5.04

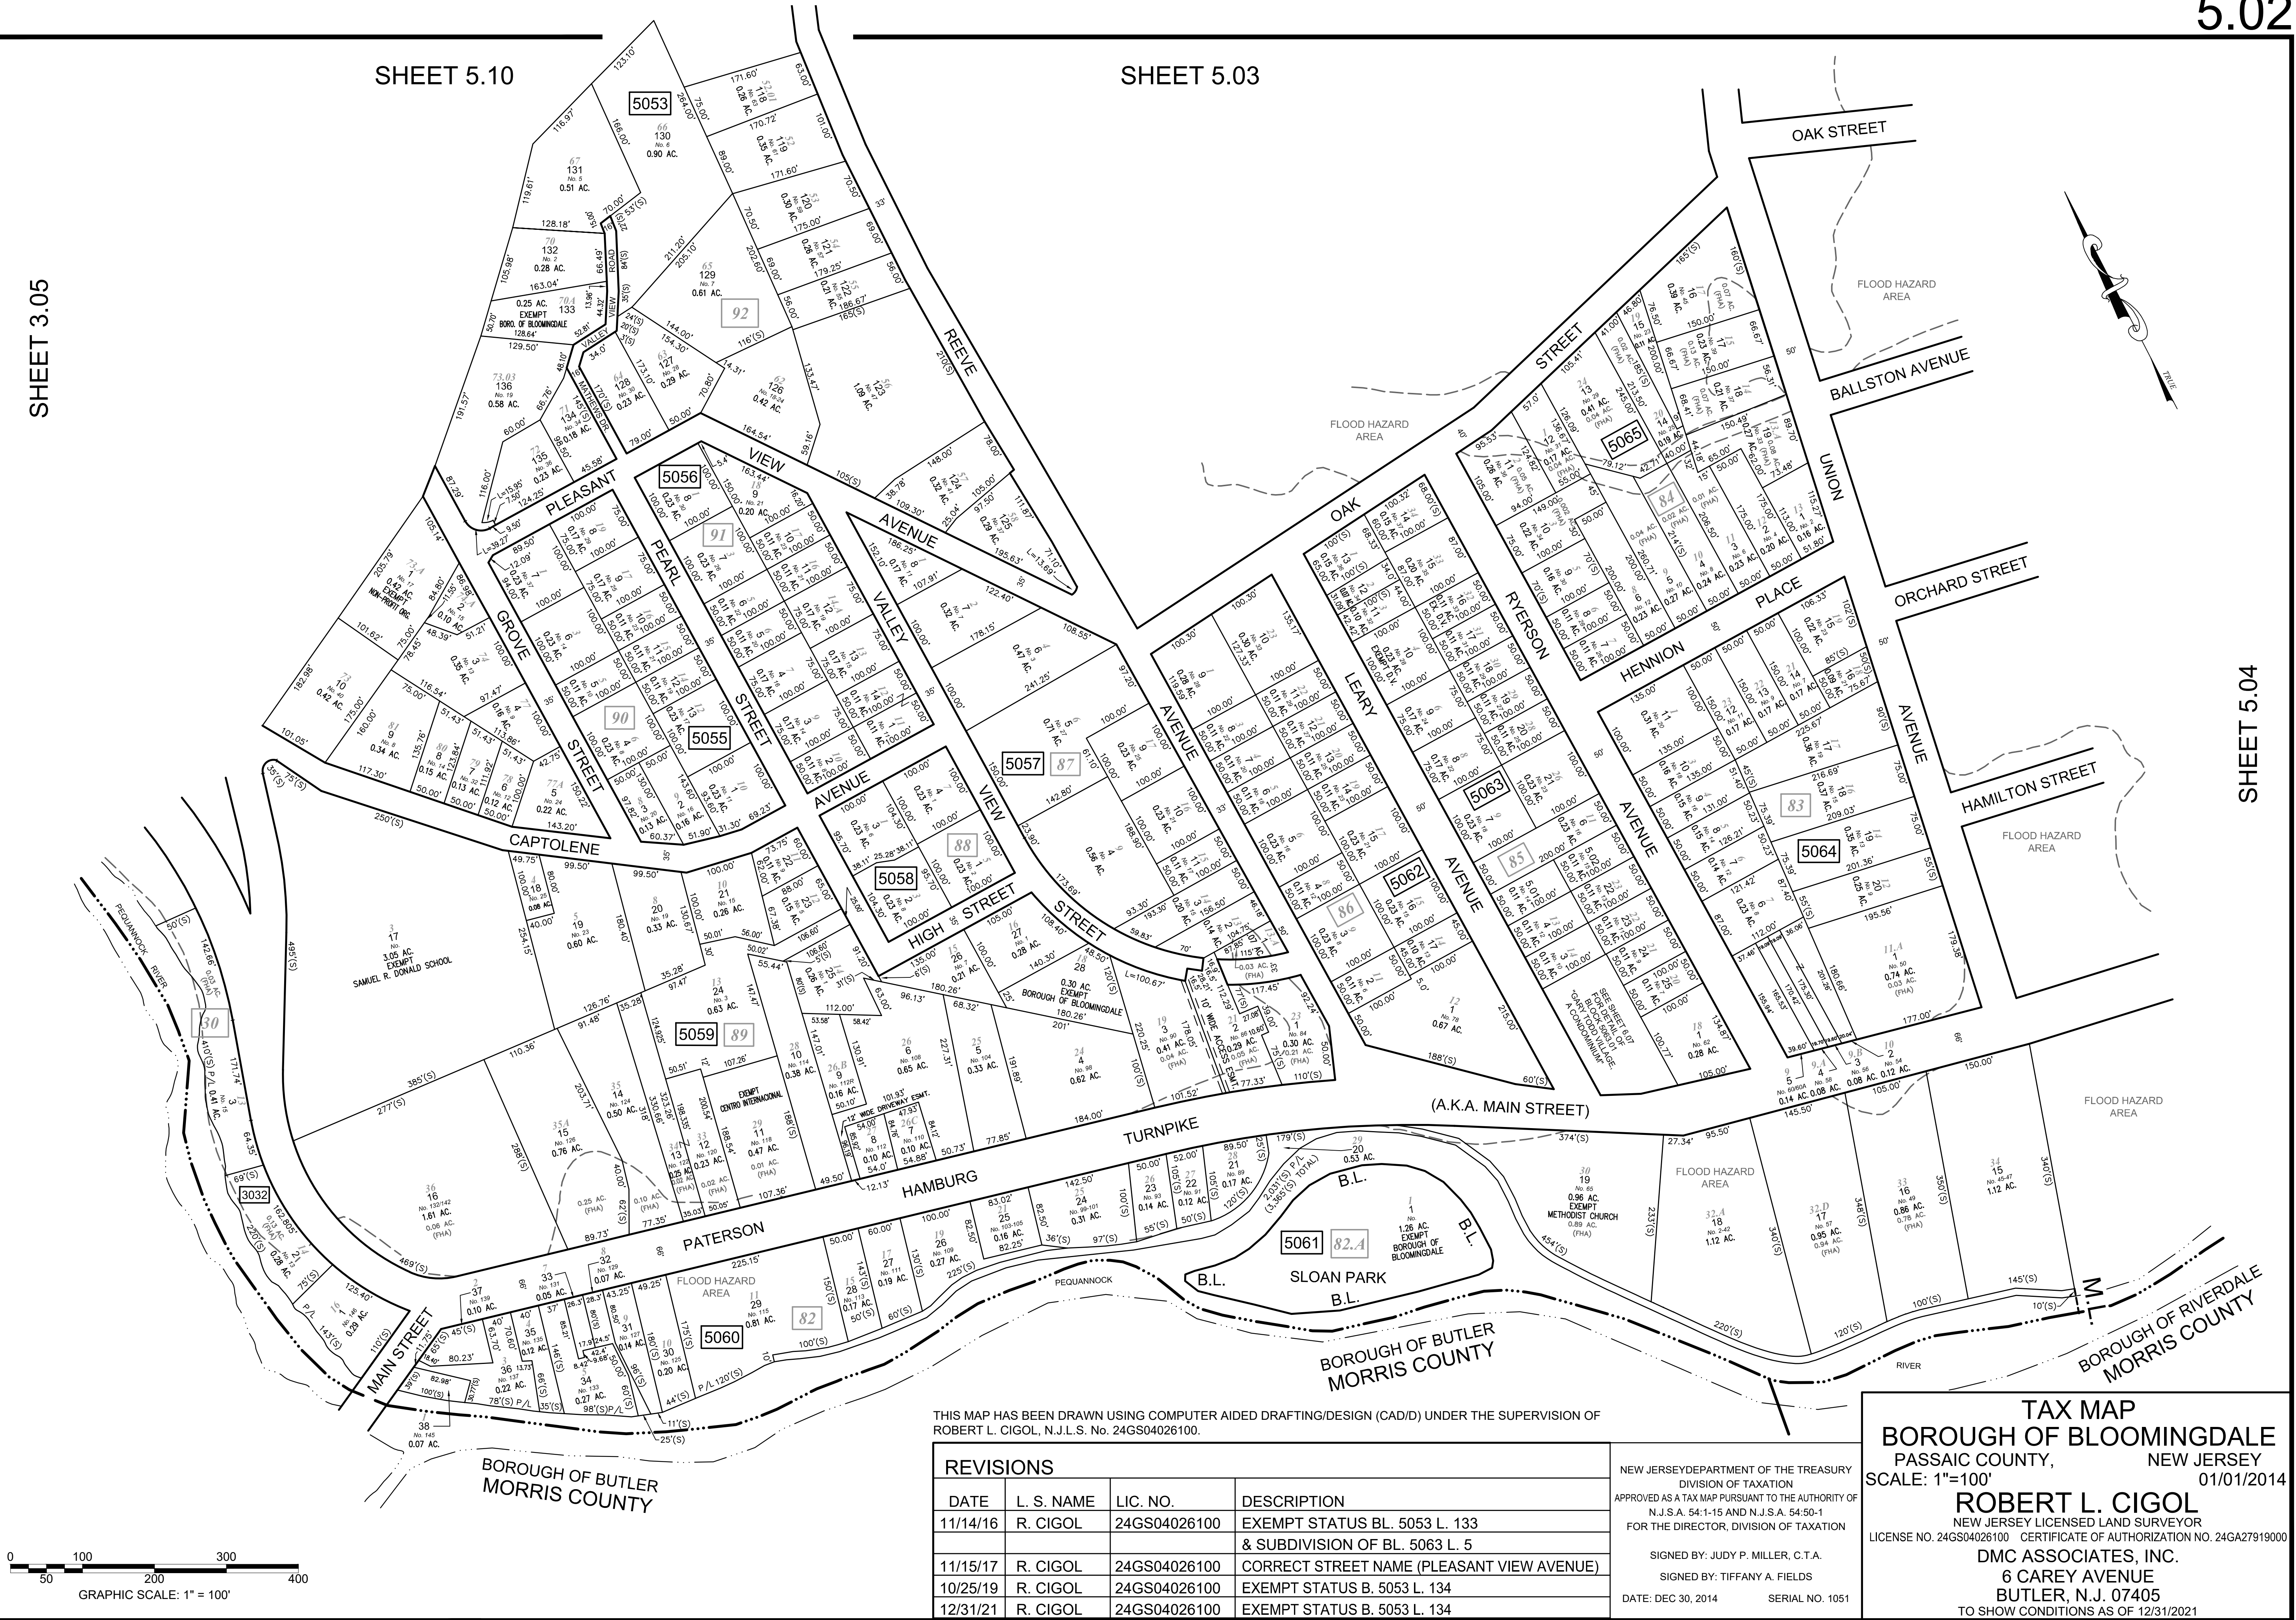

REVISIONS			
DATE	L. S. NAME	LIC. NO.	DESCRIPTION
11/25/15	R. CIGOL	24GS04026100	REV. PRIVATE R.O.W. PER FILED MAP No. 2806 (BL. 5053)
11/14/16	R. CIGOL	24GS04026100	EXEMPT STATUS B. 5066 L. 8, 9, 10, & 24
05/14/19	R. CIGOL	24GS04026100	DRAINAGE EASEMENT PER FM. 3021

THIS MAP HAS BEEN DRAWN USING COMPUTER AIDED DRAFTING/DESIGN (CAD/D) UNDER THE SUPERVISION OF ROBERT L. CIGOL, N.J.L.S. No. 24GS04026100.


SHEET 5.02

SHEET 5.08

SHEET 5.09

TAX MAP
BOROUGH OF BLOOMINGDALE
PASSAIC COUNTY, NEW JERSEY
SCALE: 1"=100' 01/01/2014
ROBERT L. CIGOL
NEW JERSEY LICENSED LAND SURVEYOR
LICENSE NO. 24GS04026100 CERTIFICATE OF AUTHORIZATION NO. 24GA27919000
DMC ASSOCIATES, INC.
6 CAREY AVENUE
BUTLER, N.J. 07405
TO SHOW CONDITIONS AS OF 05/14/2019

NEW JERSEY DEPARTMENT OF THE TREASURY
DIVISION OF TAXATION
PROPERTY ADMINISTRATION
APPROVED AS A TAX MAP PURSUANT TO THE AUTHORITY OF
N.J.S.A. 54:1-15 & 54:50-1
FOR THE DIRECTOR, DIVISION OF TAXATION
SIGNED BY: JUDY P. MILLER, C.T.A.
SIGNED BY: TIFFANY A. FIELDS, C.T.A.
DATE: DEC 30, 2014 SERIAL NO. 1051

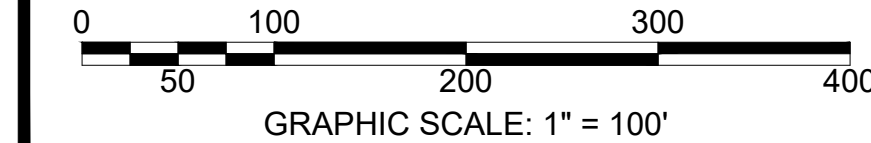

SHEET 5.03

SHEET 5.02

SHEET 5



REVISIONS			
DATE	L. S. NAME	LIC. NO.	DESCRIPTION
10/25/19	R. CIGOL	24GS04026100	EXEMPT STATUS B. 5105 L. 16
10/20/20	R. CIGOL	24GS04026100	SEWER EASEMENT B. 5105 L. 1
12/31/21	R. CIGOL	24GS04026100	CONSOLIDATE B. 5105 L. 16 INTO B. 5105 L. 15
	R. CIGOL	24GS04026100	EXEMPT STATUS B. 5093 L. 8

THIS MAP HAS BEEN DRAWN USING COMPUTER AIDED DRAFTING/DESIGN (CAD/D) UNDER THE SUPERVISION OF ROBERT L. CIGOL, N.J.L.S. No. 24GS04026100.

NEW JERSEY DEPARTMENT OF THE TREASURY
DIVISION OF TAXATION
APPROVED AS A TAX MAP PURSUANT TO THE AUTHORITY OF
N.J.S.A. 54:1-15 AND N.J.S.A. 54:50-1
FOR THE DIRECTOR, DIVISION OF TAXATION


SIGNED BY: JUDY P. MILLER, C.T.A.
SIGNED BY: TIFFANY A. FIELDS
DATE: DEC 30, 2014 SERIAL NO. 1051

TAX MAP
BOROUGH OF BLOOMINGDALE
PASSAIC COUNTY, NEW JERSEY
SCALE: 1"=100' 01/01/2014
ROBERT L. CIGOL
NEW JERSEY LICENSED LAND SURVEYOR
LICENSE NO. 24GS04026100 CERTIFICATE OF AUTHORIZATION NO. 24GA27919000
DMC ASSOCIATES, INC.
6 CAREY AVENUE
BUTLER, N.J. 07405
TO SHOW CONDITIONS AS OF 12/31/2021

SHEET 5


REVISIONS			
DATE	L. S. NAME	LIC. NO.	DESCRIPTION
11/14/16	R. CIGOL	24GS04026100	EXEMPT STATUS B. 5104 L. 8
10/25/19	R. CIGOL	24GS04026100	EXEMPT STATUS B. 5104 L. 7

THIS MAP HAS BEEN DRAWN USING COMPUTER AIDED DRAFTING/DESIGN (CAD/D) UNDER THE SUPERVISION OF ROBERT L. CIGOL, N.J.L.S. No. 24GS04026100.

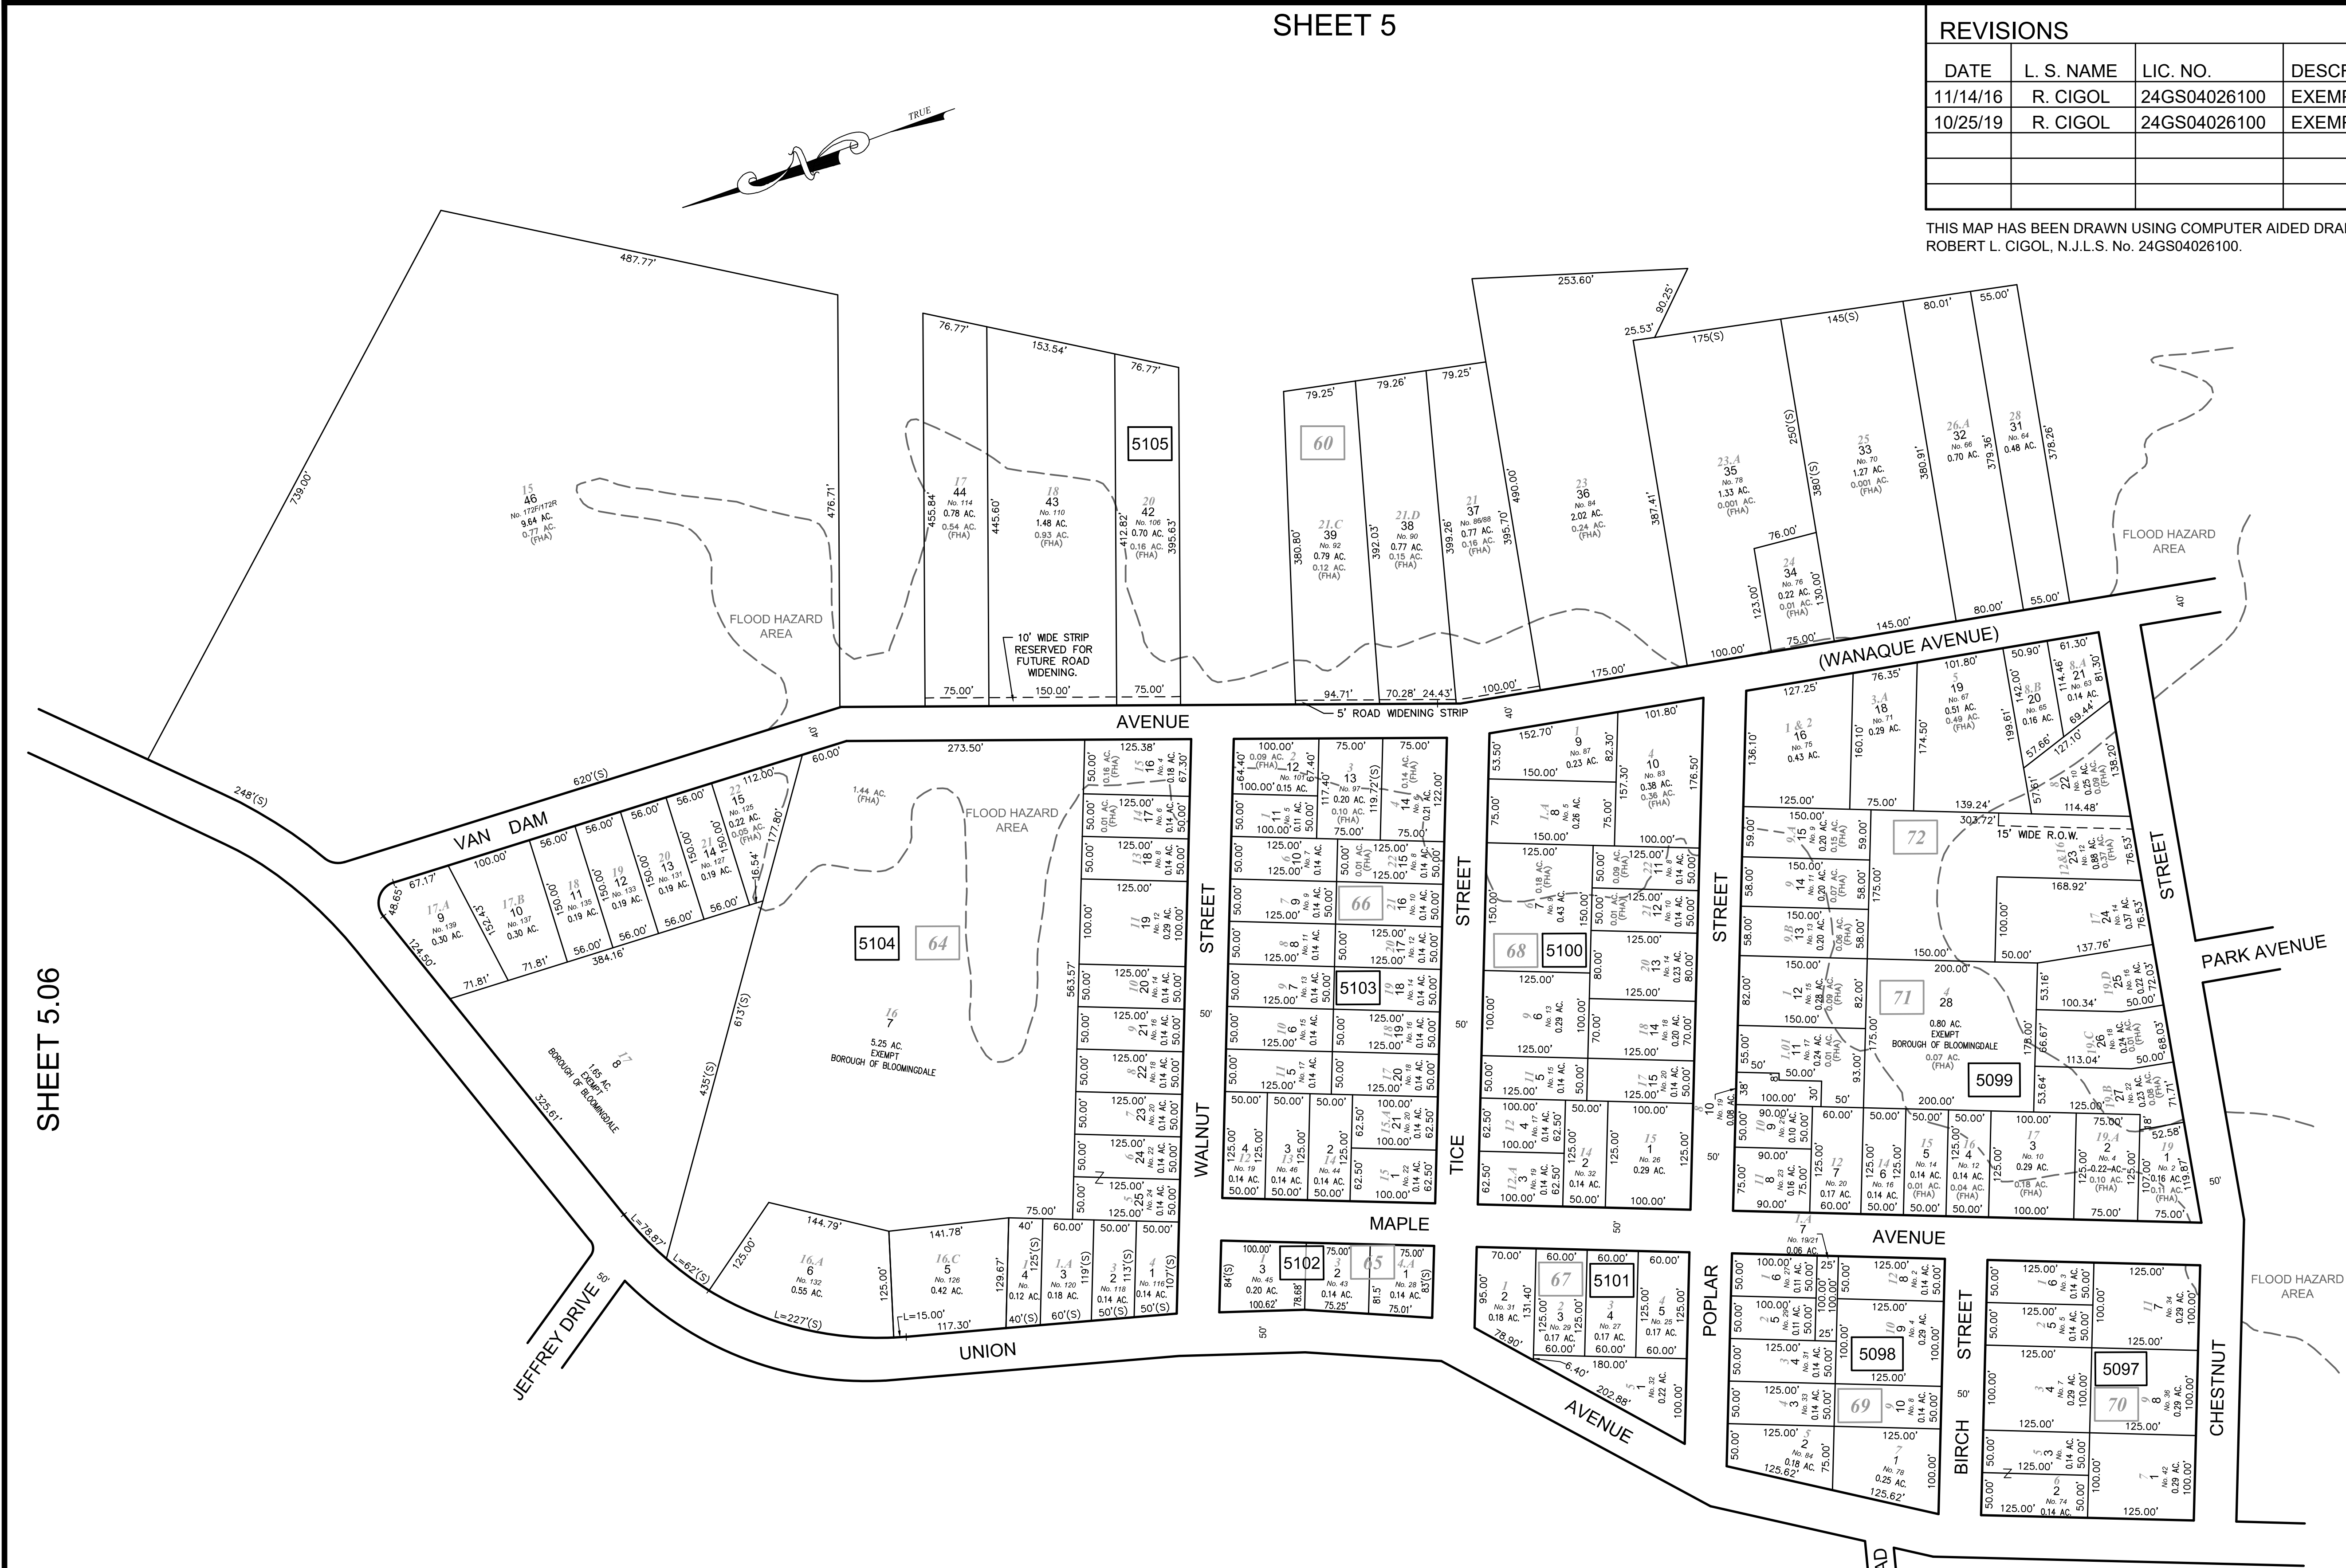

SHEET 5.06

SHEET 5.04

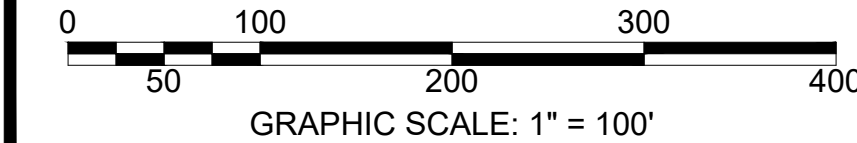

SHEET 5.07

SHEET 5.03

NEW JERSEY DEPARTMENT OF THE TREASURY
DIVISION OF TAXATION
PROPERTY ADMINISTRATION
APPROVED AS A TAX MAP PURSUANT TO THE AUTHORITY OF
N.J.S.A. 54:1-15 & 54:50-1
FOR THE DIRECTOR, DIVISION OF TAXATION
SIGNED BY: JUDY P. MILLER, C.T.A.
SIGNED BY: TIFFANY A. FIELDS, C.T.A.
DATE: DEC 30, 2014 SERIAL NO. 1051

TAX MAP
BOROUGH OF BLOOMINGDALE
PASSAIC COUNTY, NEW JERSEY
SCALE: 1"=100' 01/01/2014
ROBERT L. CIGOL
NEW JERSEY LICENSED LAND SURVEYOR
LICENSE NO. 24GS04026100 CERTIFICATE OF AUTHORIZATION NO. 24GA27919000
DMC ASSOCIATES, INC.
6 CAREY AVENUE
BUTLER, N.J. 07405
TO SHOW CONDITIONS AS OF 10/25/2019

SHEET 5.08

REVISIONS			
DATE	L. S. NAME	LIC. NO.	DESCRIPTION
12/31/2022	R. CIGOL	24GS04026100	REVISED B. 5073 L. 30 (ADDRESS) & L. 109 (EXEMPTION)

THIS MAP HAS BEEN DRAWN USING COMPUTER AIDED DRAFTING/DESIGN (CAD/D) UNDER THE SUPERVISION OF ROBERT L. CIGOL, N.J.L.S. No. 24GS04026100.

SHEET 4

SHEET 4.09

SHEET 5.06

SHEET 5.09

SHEET 5.05

SHEET 5.06

TAX MAP

BOROUGH OF BLOOMINGDALE

PASSAIC COUNTY,

NEW JERSEY

SCALE: 1"=100'

01/01/2014

ROBERT L. CIGOL

NEW JERSEY LICENSED LAND SURVEYOR

LICENSE NO. 24GS04026100

CERTIFICATE OF AUTHORIZATION NO. 24GA27919000

DMC ASSOCIATES, INC.

6 CAREY AVENUE

BUTLER, N.J. 07405

TO SHOW CONDITIONS AS OF 12/31/2022

NEW JERSEYDEPARTMENT OF THE TREASURY

DIVISION OF TAXATION

APPROVED AS A TAX MAP PURSUANT TO THE AUTHORITY OF

N.J.S.A. 54:1-15 AND N.J.S.A. 54:50-1

FOR THE DIRECTOR, DIVISION OF TAXATION

SIGNED BY: JUDY P. MILLER, C.T.A.

SIGNED BY: TIFFANY A. FIELDS

DATE: DEC 30, 2014

SERIAL NO. 1051

SHEET 5.01

SHEET 5.01


REVISIONS			
DATE	L. S. NAME	LIC. NO.	DESCRIPTION

THIS MAP HAS BEEN DRAWN USING COMPUTER AIDED DRAFTING/DESIGN (CAD/D) UNDER THE SUPERVISION OF
ROBERT L. CIGOL, N.J.L.S. No. 24GS04026100.


SHEET 4

SHEET 5.10

SHEET 5.03

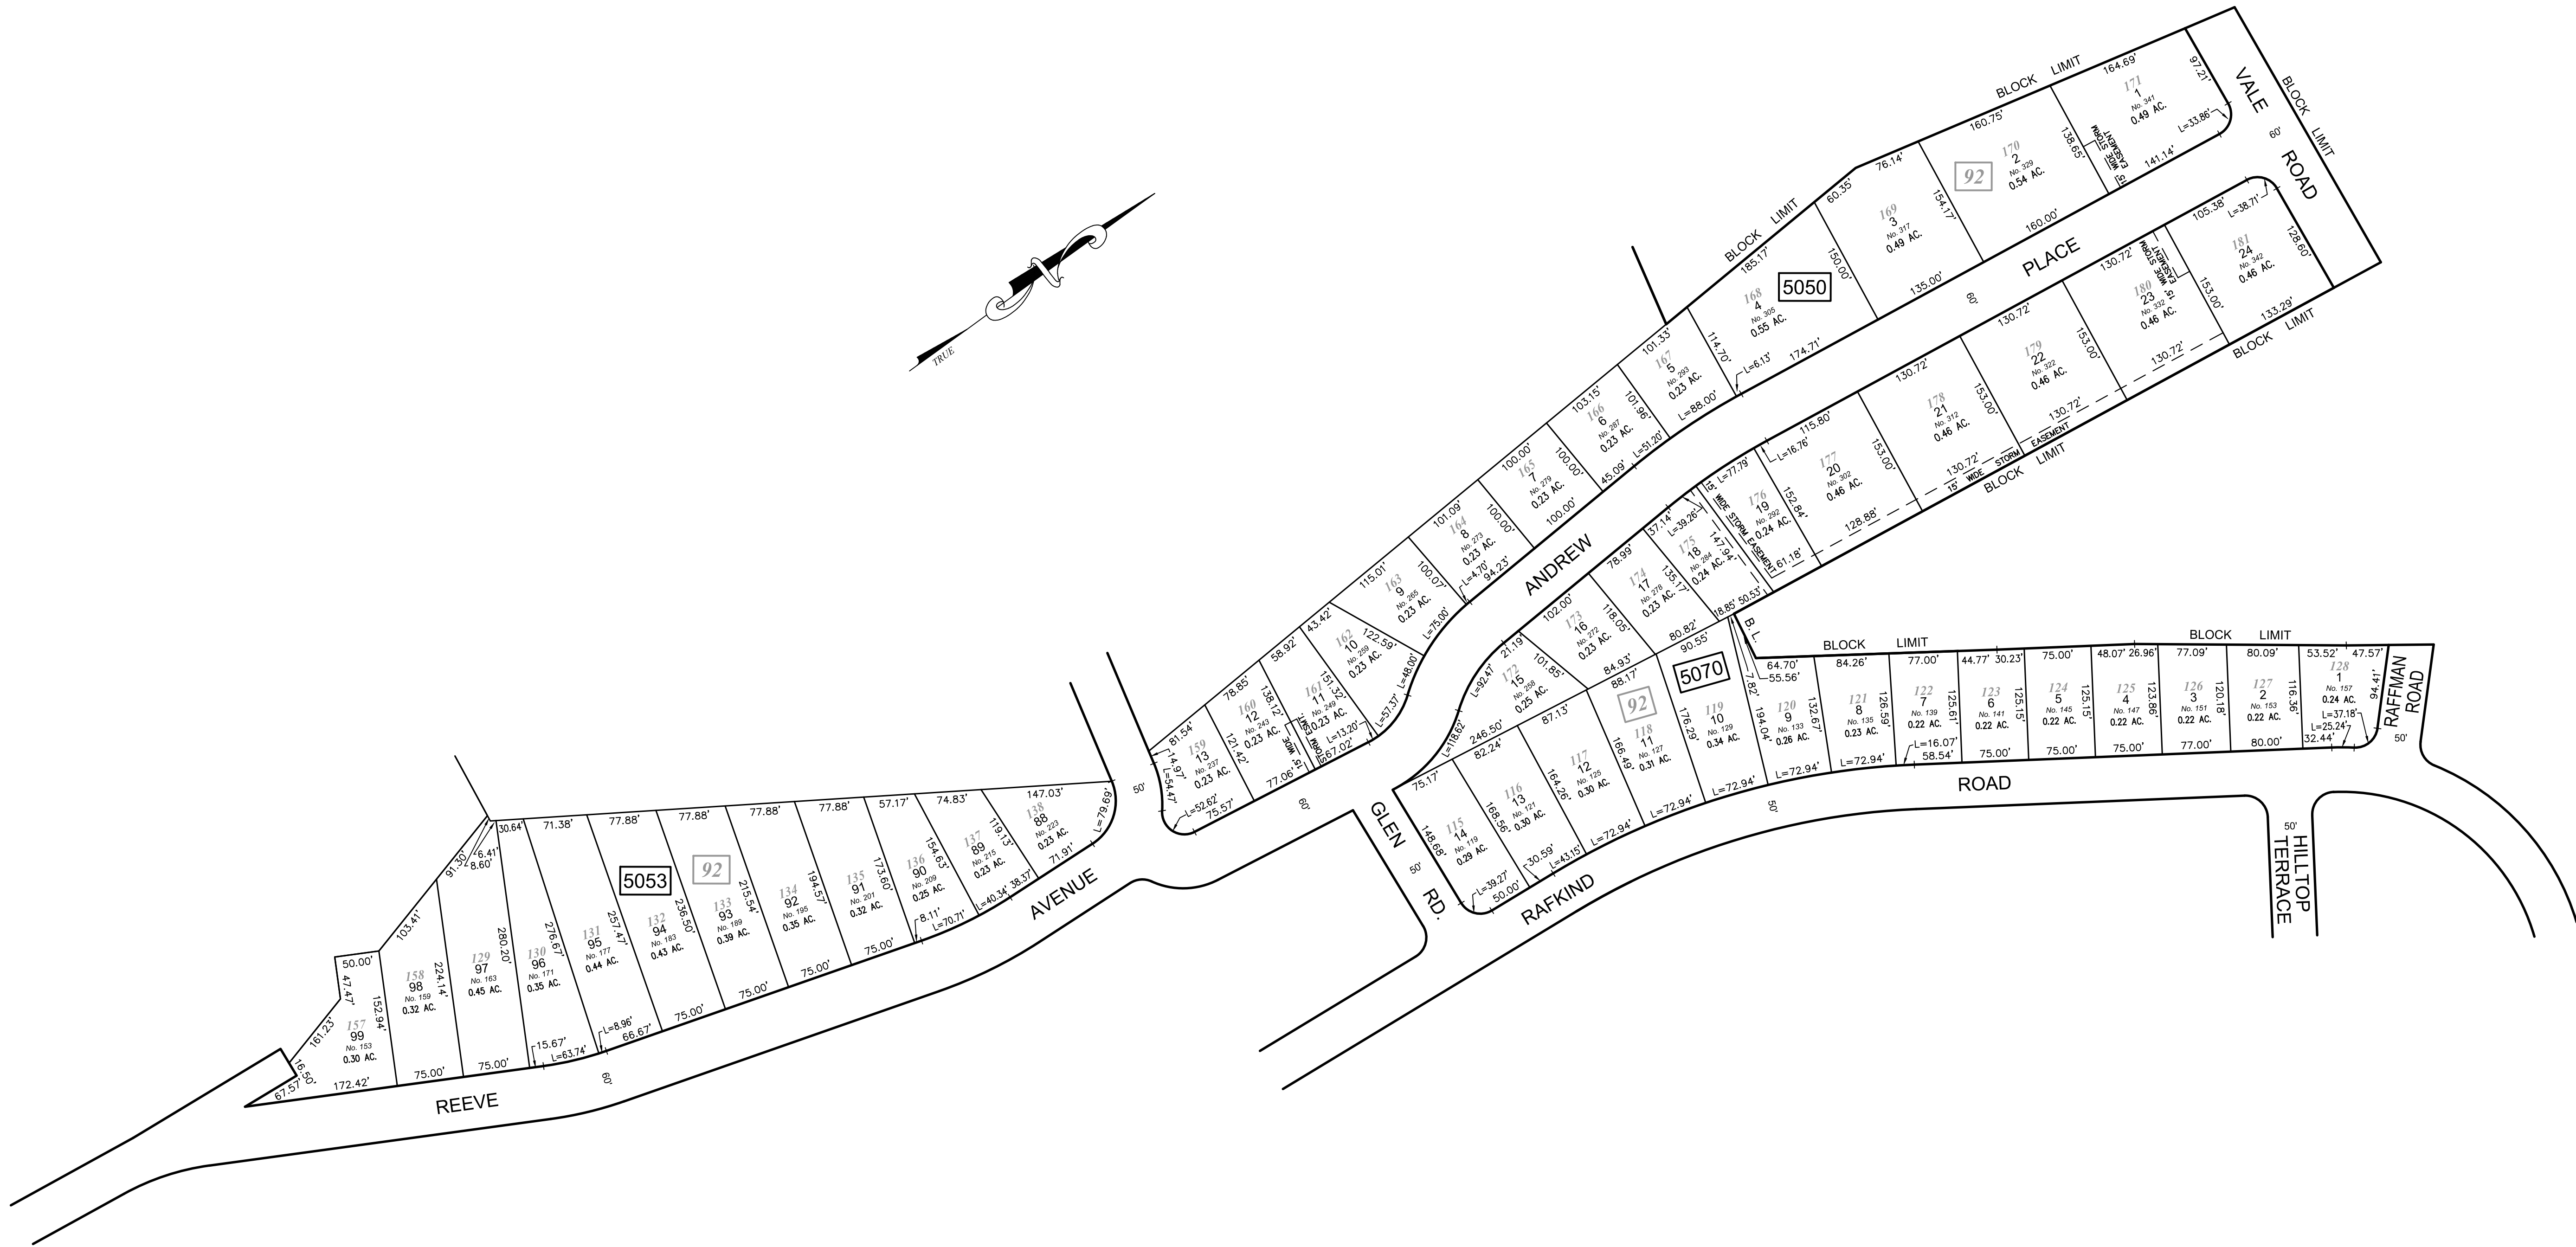

SHEET 5.07

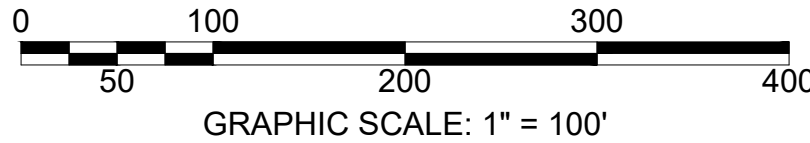


SHEET 5.07

NEW JERSEY DEPARTMENT OF THE TREASURY
DIVISION OF TAXATION
APPROVED AS A TAX MAP PURSUANT TO THE AUTHORITY OF
N.J.S.A. 64:1-16 AND N.J.S.A. 64:5-4
FOR THE DIRECTOR, DIVISION OF TAXATION
Robert L. Cigol
Robert L. Cigol, State, Chief, Valuation and Mapping
Tina A. Fields, Principal Field Representative
DATE DEC 30 2014 SERIAL NO. 1051

TAX MAP
BOROUGH OF BLOOMINGDALE
PASSAIC COUNTY, NEW JERSEY
SCALE: 1"=100' 01/01/2014
ROBERT L. CIGOL
NEW JERSEY LICENSED LAND SURVEYOR
LICENSE NO. 24GS04026100 CERTIFICATE OF AUTHORIZATION NO. 24GA27919000
DMC ASSOCIATES, INC.
6 CAREY AVENUE
BUTLER, N.J. 07405
TO SHOW CONDITIONS AS OF 01/01/2014

REVISIONS			
DATE	L. S. NAME	LIC. NO.	DESCRIPTION
11/01/2018	R. CIGOL	24GS04026100	B. 5068 L. 9 EXEMPT STATUS

THIS MAP HAS BEEN DRAWN USING COMPUTER AIDED DRAFTING/DESIGN (CAD/D) UNDER THE SUPERVISION OF ROBERT L. CIGOL, N.J.L.S. No. 24GS04026100.

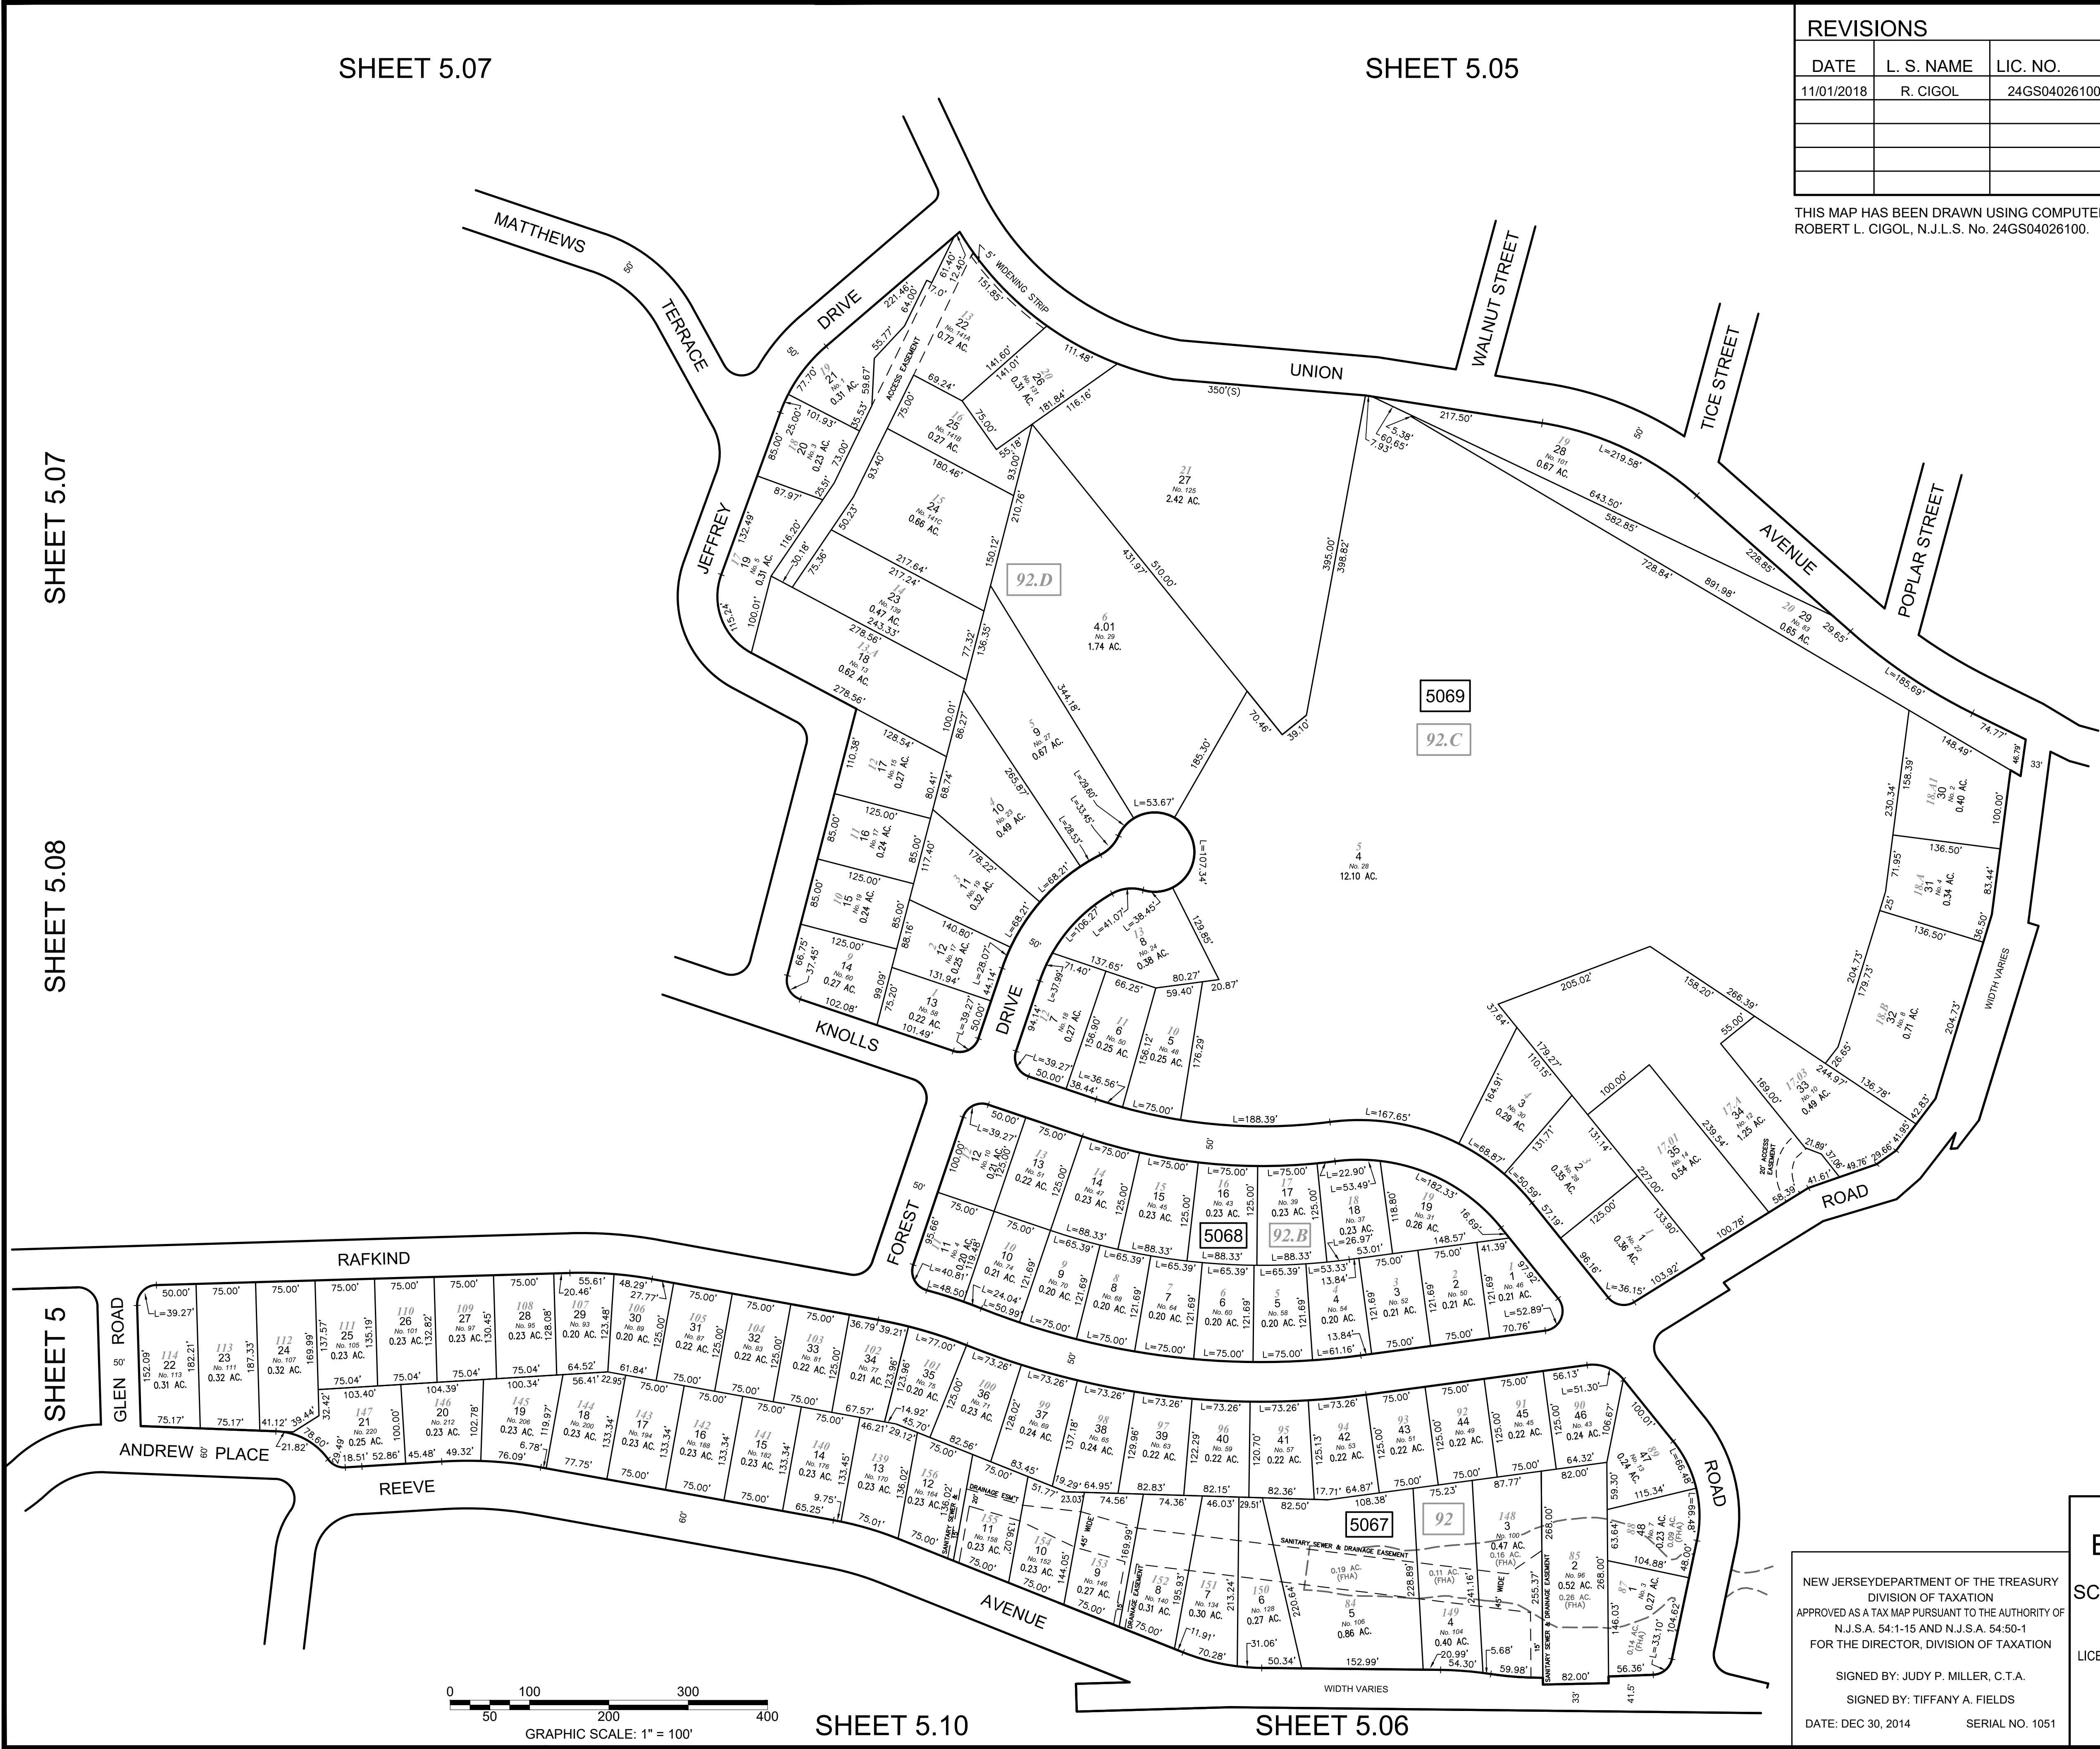

NEW JERSEY DEPARTMENT OF THE TREASURY
DIVISION OF TAXATION
APPROVED AS A TAX MAP PURSUANT TO THE AUTHORITY OF
N.J.S.A. 54:1-15 AND N.J.S.A. 54:50-1
FOR THE DIRECTOR, DIVISION OF TAXATION

SIGNED BY: JUDY P. MILLER, C.T.A.
SIGNED BY: TIFFANY A. FIELDS
DATE: DEC 30, 2014 SERIAL NO. 1051


TAX MAP
BOROUGH OF BLOOMINGDALE
PASSAIC COUNTY, NEW JERSEY
SCALE: 1"=100' 01/01/2014
ROBERT L. CIGOL
NEW JERSEY LICENSED LAND SURVEYOR
LICENSE NO. 24GS04026100 CERTIFICATE OF AUTHORIZATION NO. 24GA27919000
DMC ASSOCIATES, INC.
6 CAREY AVENUE
BUTLER, N.J. 07405
TO SHOW CONDITIONS AS OF 11/01/2018

SHEET 5.08

SHEET 5.03

REVISIONS			
DATE	L. S. NAME	LIC. NO.	DESCRIPTION

THIS MAP HAS BEEN DRAWN USING COMPUTER AIDED DRAFTING/DESIGN (CAD/D) UNDER THE SUPERVISION OF ROBERT L. CIGOL, N.J.L.S. No. 24GS04026100.

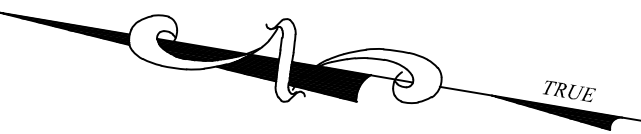

SHEET 5.01

SHEET 5.02

TAX MAP

BOROUGH OF BLOOMINGDALE

PASSAIC COUNTY, NEW JERSEY

SCALE: 1"=100'

01/01/2014

ROBERT L. CIGOL

NEW JERSEY LICENSED LAND SURVEYOR

LICENSE NO. 24GS04026100

CERTIFICATE OF AUTHORIZATION NO. 24GA27919000

DMC ASSOCIATES, INC.

6 CAREY AVENUE

BUTLER, N.J. 07405

TO SHOW CONDITIONS AS OF 01/01/2014

NEW JERSEY DEPARTMENT OF THE TREASURY

DIVISION OF TAXATION

APPROVED AS A TAX MAP PURSUANT TO THE AUTHORITY OF N.J.S.A. 54:1-78 AND N.J.S.A. 54:5-4


FOR THE DIRECTOR, DIVISION OF TAXATION

Robert L. Cigol

Robert L. Cigol, Principal Field Representative

DATE DEC 30 2014

SERIAL NO. 1051

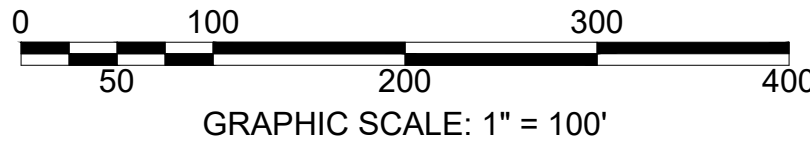

SHEET 3.05

TREETOP CONDOMINIUM

OLD BLOCK NUMBER	OLD LOT NUMBER	NEW BLOCK NUMBER	NEW LOT NUMBER	ADDRESS	BUILDING	SQUARE FEET	% INTEREST IN COMMON ELEMENT	FLOOR	
6	15	7	7	COMMON ELEMENTS					
6	15_C0081	3007.05	1	81	TREE TOP COURT	A	742	0.967	FIRST
	15_C0083		3	83	TREE TOP COURT		742	0.967	
	15_C0085		5	85	TREE TOP COURT		742	0.967	
	15_C0087		7	87	TREE TOP COURT		742	0.967	
	15_C0089		9	89	TREE TOP COURT		742	0.967	
	15_C0091		11	91	TREE TOP COURT		742	0.967	
	15_C0093		13	93	TREE TOP COURT		742	0.967	
	15_C0095		15	95	TREE TOP COURT		742	0.967	
	15_C0097		17	97	TREE TOP COURT		613	0.806	
	15_C0099		19	99	TREE TOP COURT		613	0.806	
	15_C0101		21	101	TREE TOP COURT		613	0.806	
	15_C0103		23	103	TREE TOP COURT		613	0.806	
	15_C0105		25	105	TREE TOP COURT		613	0.806	
	15_C0107		27	107	TREE TOP COURT		613	0.806	
	15_C0109		29	109	TREE TOP COURT		613	0.806	
15_C0111	31	111	TREE TOP COURT	613	0.806				
15_C0113	33	113	TREE TOP COURT	613	0.806				
15_C0115	35	115	TREE TOP COURT	613	0.806				
6	15_C0082	3007.05	2	82	TREE TOP COURT	A	761	0.967	SECOND
	15_C0084		4	84	TREE TOP COURT		761	0.967	
	15_C0086		6	86	TREE TOP COURT		778	0.967	
	15_C0088		8	88	TREE TOP COURT		778	0.967	
	15_C0090		10	90	TREE TOP COURT		778	0.967	
	15_C0092		12	92	TREE TOP COURT		778	0.967	
	15_C0094		14	94	TREE TOP COURT		761	0.967	
	15_C0096		16	96	TREE TOP COURT		761	0.967	
	15_C0098		18	98	TREE TOP COURT		629	0.806	
	15_C0100		20	100	TREE TOP COURT		629	0.806	
	15_C0102		22	102	TREE TOP COURT		629	0.806	
	15_C0104		24	104	TREE TOP COURT		629	0.806	
	15_C0106		26	106	TREE TOP COURT		629	0.806	
	15_C0108		28	108	TREE TOP COURT		629	0.806	
	15_C0110		30	110	TREE TOP COURT		629	0.806	
15_C0112	32	112	TREE TOP COURT	629	0.806				
15_C0114	34	114	TREE TOP COURT	629	0.806				
15_C0116	36	116	TREE TOP COURT	629	0.806				
6	15_C0001	3007.01	1	1	TREE TOP COURT	B	2121	1.1555	TOWNHOUSE
	15_C0002		2	2	TREE TOP COURT		2173	1.1555	
	15_C0003		3	3	TREE TOP COURT		2173	1.1555	
	15_C0004		4	4	TREE TOP COURT		2173	1.1555	
	15_C0005		5	5	TREE TOP COURT		2173	1.1555	
	15_C0006		6	6	TREE TOP COURT		2140	1.1555	
6	15_C0009	3007.02	3	9	TREE TOP COURT	C	650	0.806	GROUND
	15_C0012		6	12	TREE TOP COURT		650	0.806	
	15_C0015		9	15	TREE TOP COURT		650	0.806	
	15_C0018		12	18	TREE TOP COURT		650	0.806	
	15_C0023		17	23	TREE TOP COURT		650	0.806	
	15_C0026		20	26	TREE TOP COURT		650	0.806	
	15_C0029		23	29	TREE TOP COURT		650	0.806	
	15_C0032		26	32	TREE TOP COURT		650	0.806	
	15_C0035		29	35	TREE TOP COURT		650	0.806	
	15_C0038		32	38	TREE TOP COURT		650	0.806	
6	15_C0007	3007.02	1	7	TREE TOP COURT	C	650	0.806	FIRST
	15_C0010		4	10	TREE TOP COURT		650	0.806	
	15_C0013		7	13	TREE TOP COURT		650	0.806	
	15_C0016		10	16	TREE TOP COURT		650	0.806	
	15_C0019		13	19	TREE TOP COURT		650	0.806	
	15_C0021		15	21	TREE TOP COURT		650	0.806	
	15_C0024		18	24	TREE TOP COURT		650	0.806	
	15_C0027		21	27	TREE TOP COURT		650	0.806	
	15_C0030		24	30	TREE TOP COURT		650	0.806	
	15_C0033		27	33	TREE TOP COURT		650	0.806	
15_C0036	30	36	TREE TOP COURT	650	0.806				
15_C0039	33	39	TREE TOP COURT	650	0.806				


REVISIONS

DATE	L. S. NAME	LIC. NO.	DESCRIPTION

THIS MAP HAS BEEN DRAWN USING COMPUTER AIDED DRAFTING/DESIGN (CAD/D) UNDER THE SUPERVISION OF ROBERT L. CIGOL, N.J.L.S. No. 24GS04026100.

MOUNTAIN RIDGE CONDOMINIUM

OLD BLOCK NUMBER	OLD LOT NUMBER	NEW BLOCK NUMBER	NEW LOT NUMBER	ADDRESS		BUILDING	SQUARE FEET	% INTEREST IN COMMON ELEMENT
5	22	3006	1	COMMON ELEMENTS				
5	22_C0101	3006.01	1	1	MOUNTAIN RIDGE ROAD	B	2,060	4.632
	22_C0102		2	2	MOUNTAIN RIDGE ROAD		2,060	4.632
	22_C0103		3	3	MOUNTAIN RIDGE ROAD		2,060	4.632
	22_C0104		4	4	MOUNTAIN RIDGE ROAD		2,060	4.632
	22_C0201	3006.02	1	5	MOUNTAIN RIDGE ROAD	C	2,060	4.632
	22_C0202		2	6	MOUNTAIN RIDGE ROAD		2,060	4.632
	22_C0203		3	7	MOUNTAIN RIDGE ROAD		2,060	4.632
	22_C0204		4	8	MOUNTAIN RIDGE ROAD		2,060	4.632
	22_C0301	3006.03	1	9	MOUNTAIN RIDGE ROAD	D	2,500	4.632
	22_C0302		2	10	MOUNTAIN RIDGE ROAD		2,500	4.632
	22_C0303		3	11	MOUNTAIN RIDGE ROAD		2,500	4.632
	22_C0304		4	12	MOUNTAIN RIDGE ROAD		2,500	4.632
	22_C0305		5	13	MOUNTAIN RIDGE ROAD		2,500	4.632
	22_C0306		6	14	MOUNTAIN RIDGE ROAD		2,500	4.632
	22_C0401	3006.04	1	15	MOUNTAIN RIDGE ROAD	E	1,200	2.4
	22_C0402		2	16	MOUNTAIN RIDGE ROAD		1,200	2.4
	22_C0403		3	17	MOUNTAIN RIDGE ROAD		1,200	2.4
	22_C0404		4	18	MOUNTAIN RIDGE ROAD		1,200	2.4
	22_C0405		5	19	MOUNTAIN RIDGE ROAD		1,200	2.4
	22_C0501	3006.05	1	20	MOUNTAIN RIDGE ROAD	A	2,500	4.632
	22_C0502		2	21	MOUNTAIN RIDGE ROAD		2,500	4.632
	22_C0503		3	22	MOUNTAIN RIDGE ROAD		2,500	4.632
	22_C0504		4	23	MOUNTAIN RIDGE ROAD		2,500	4.632
	22_C0505		5	24	MOUNTAIN RIDGE ROAD		2,500	4.632

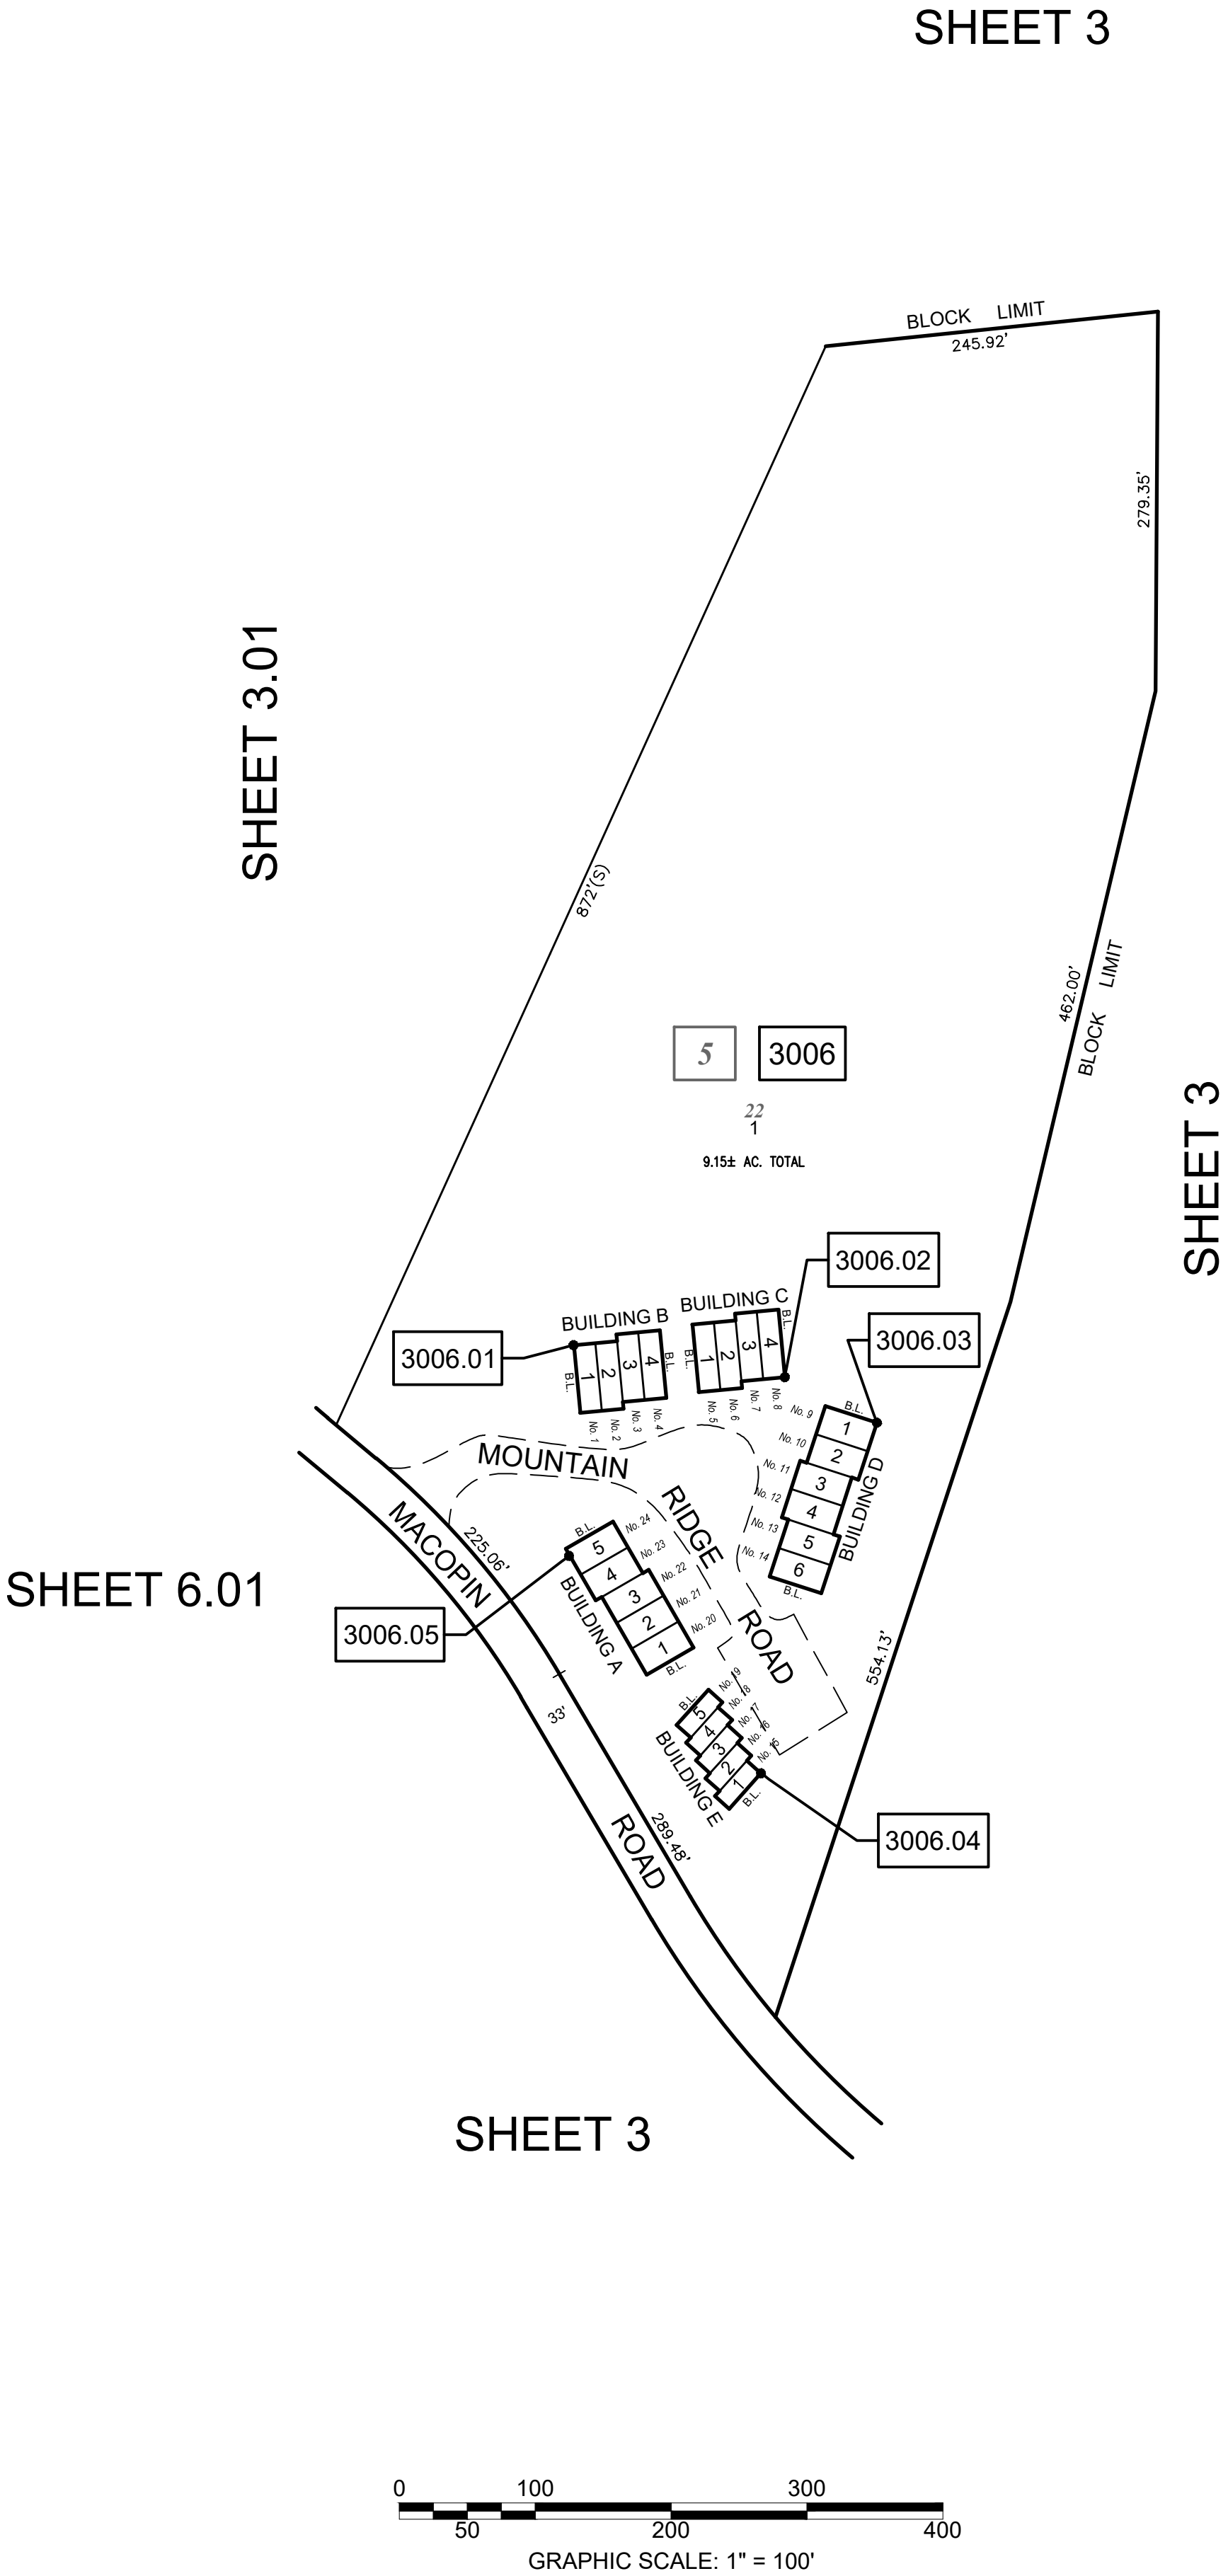

NEW JERSEY DEPARTMENT OF THE TREASURY
DIVISION OF TAXATION
APPROVED AS A TAX MAP PURSUANT TO THE AUTHORITY OF
N.J.S.A. 54:1-78 AND N.J.S.A. 54:5-4
FOR THE DIRECTOR, DIVISION OF TAXATION
Robert L. Cigol
Robert L. Cigol, Principal Field Representative
DATE DEC 30 2014 SERIAL NO. 1051

TAX MAP
BOROUGH OF BLOOMINGDALE
PASSAIC COUNTY, NEW JERSEY
SCALE: 1"=100' 01/01/2014
ROBERT L. CIGOL
NEW JERSEY LICENSED LAND SURVEYOR
LICENSE NO. 24GS04026100 CERTIFICATE OF AUTHORIZATION NO. 24GA27919000
DMC ASSOCIATES, INC.
6 CAREY AVENUE
BUTLER, N.J. 07405
TO SHOW CONDITIONS AS OF 01/01/2014


SHEET 4.06

SHEET 4.05

REVISIONS			
DATE	L. S. NAME	LIC. NO.	DESCRIPTION


THIS MAP HAS BEEN DRAWN USING COMPUTER AIDED DRAFTING/DESIGN (CAD/D) UNDER THE SUPERVISION OF ROBERT L. CIGOL, N.J.L.S. No. 24GS04026100.

SHEET 4.06

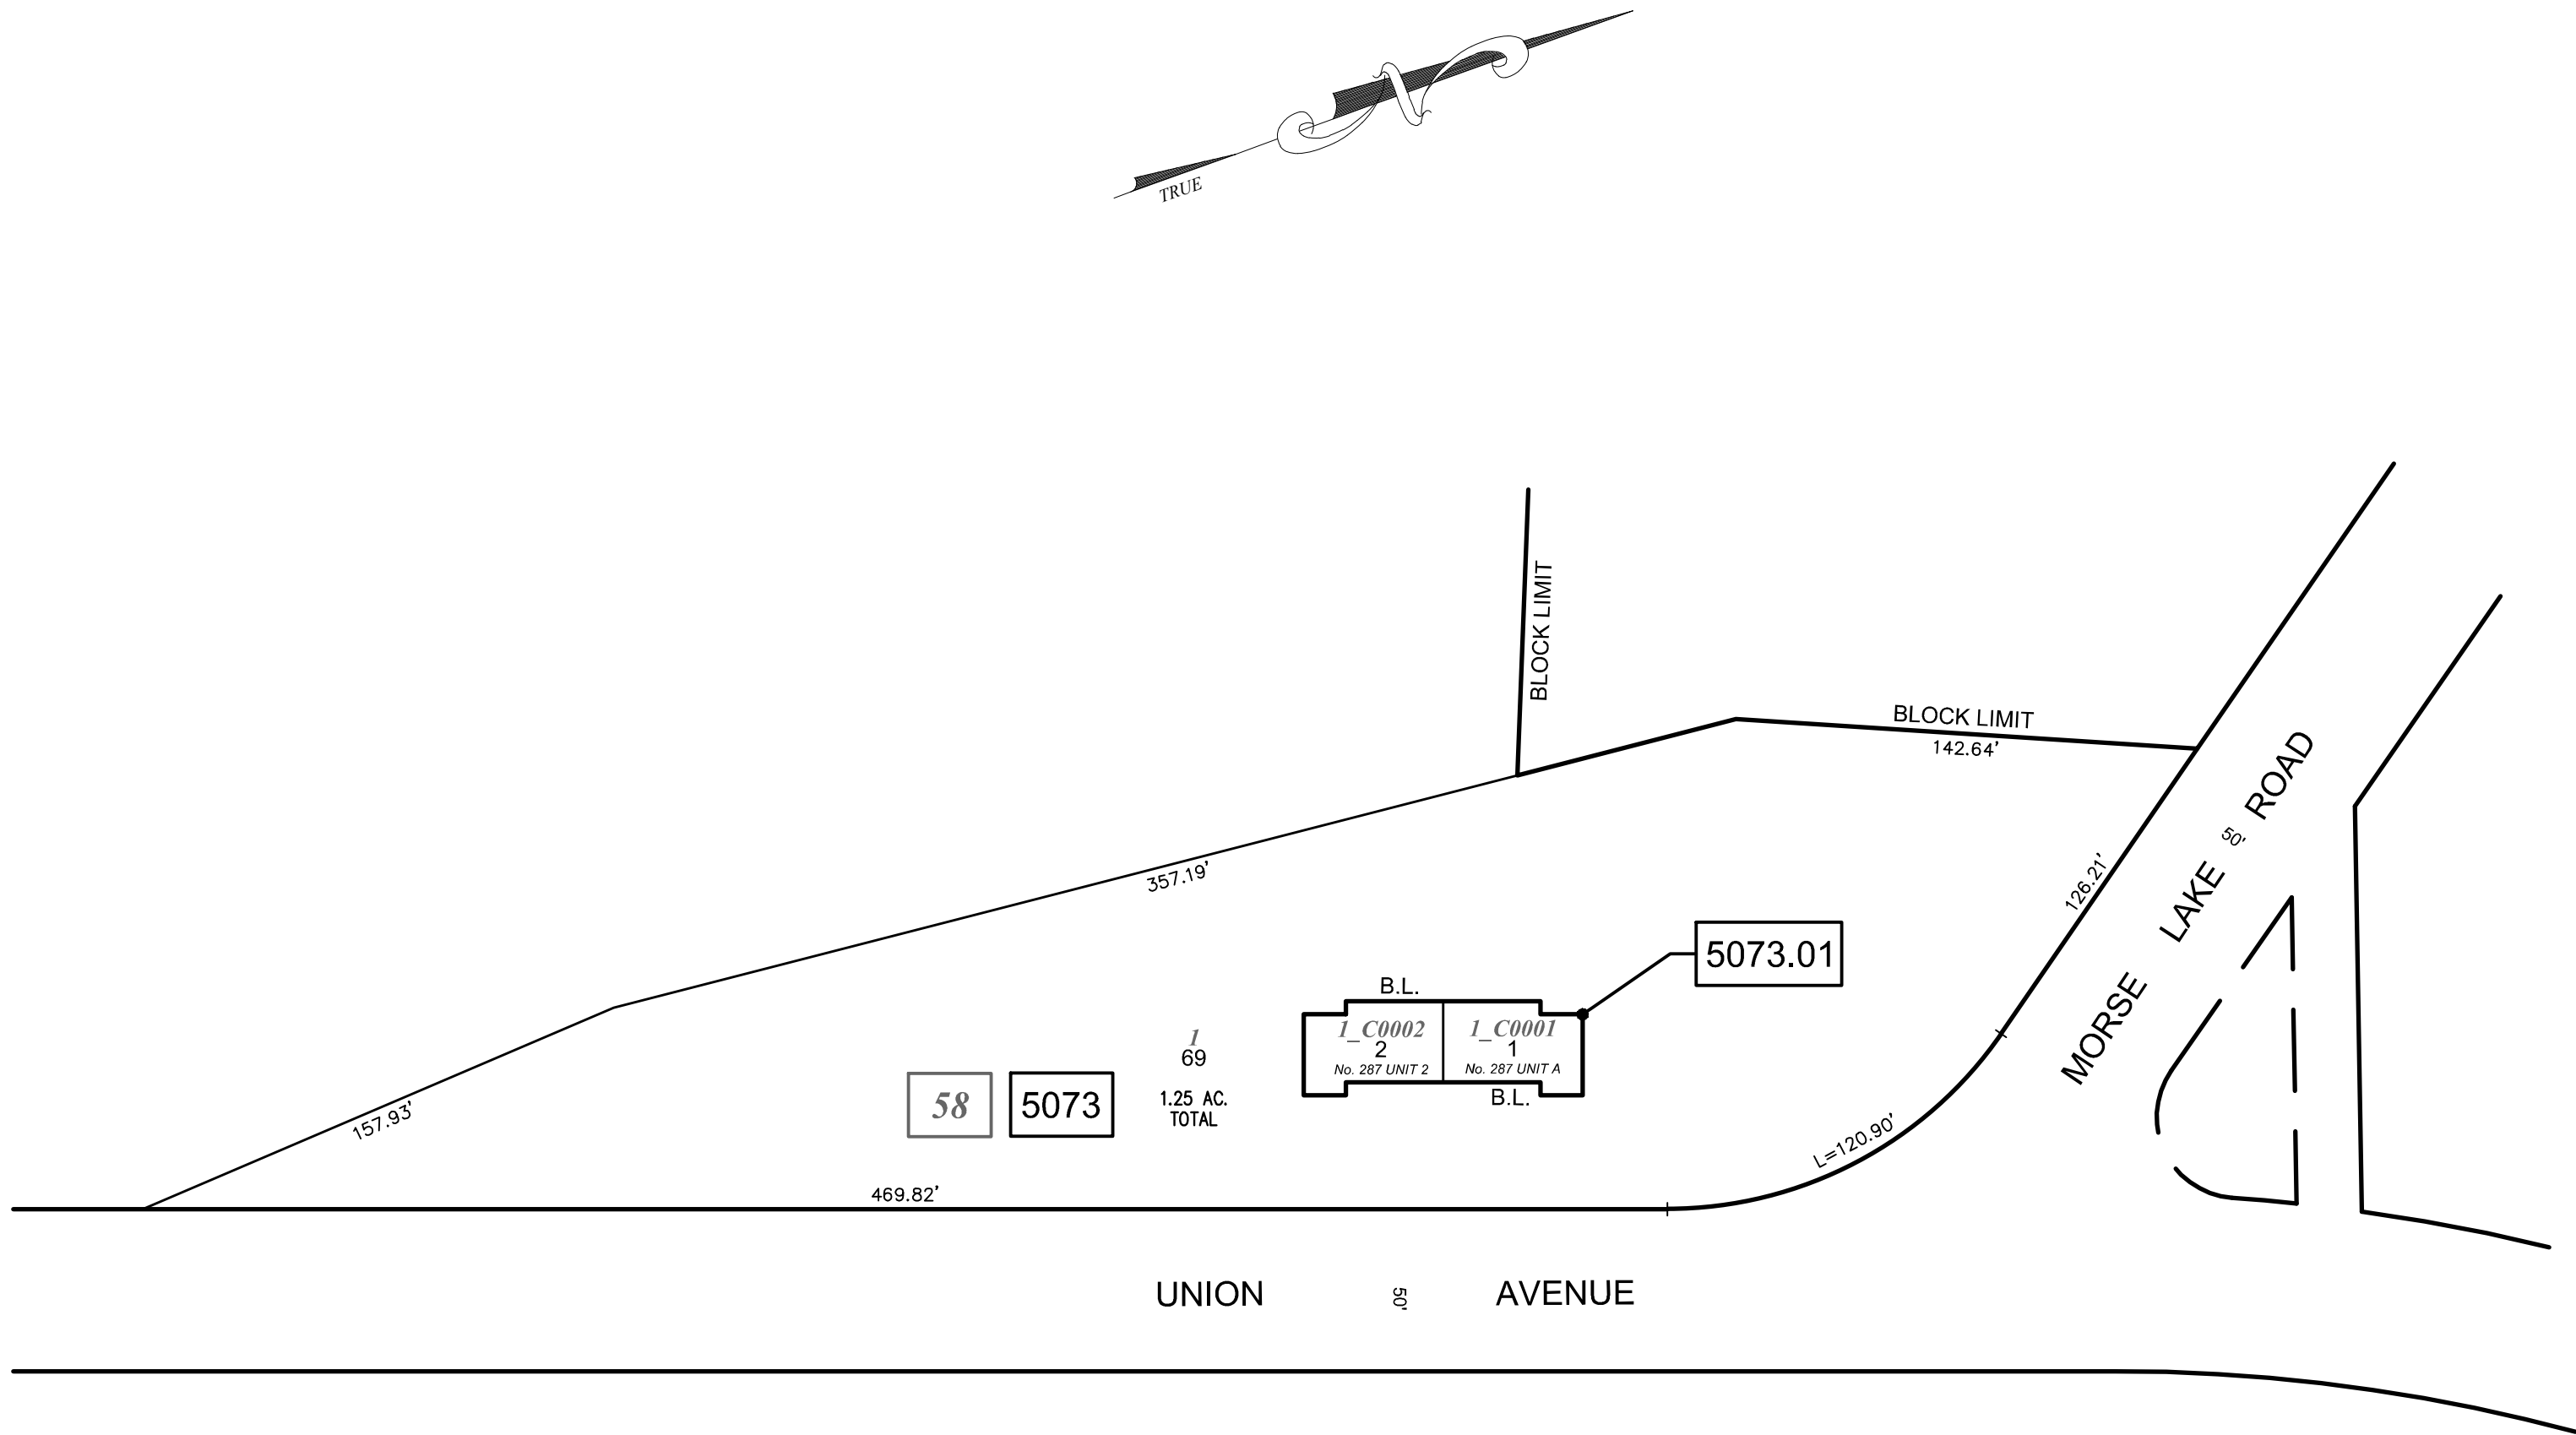

CARMAN TWO UNIT CONDOMINIUM


OLD BLOCK NUMBER	OLD LOT NUMBER	NEW BLOCK NUMBER	NEW LOT NUMBER	ADDRESS	SQUARE FEET	% INTEREST IN COMMON ELEMENT
58	1	5073	69	COMMON ELEMENTS		
57	1_C001	5073.01	1	287A UNION AVENUE	1,075	50
	1_C002		2	287B UNION AVENUE	1,075	50

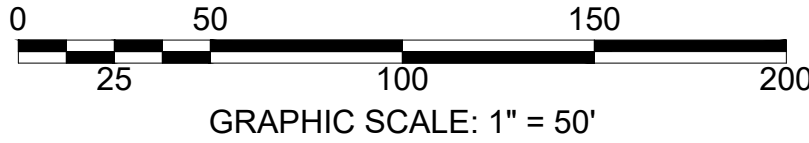

SHEET 4.06

NEW JERSEY DEPARTMENT OF THE TREASURY
DIVISION OF TAXATION
APPROVED AS A TAX MAP PURSUANT TO THE AUTHORITY OF
N.J.S.A. 54:1-18 AND N.J.S.A. 54:5-4
FOR THE DIRECTOR, DIVISION OF TAXATION
Robert L. Cigol
Principal Field Representative
DATE DEC 30 2014 SERIAL NO. 1051

TAX MAP
BOROUGH OF BLOOMINGDALE
PASSAIC COUNTY, NEW JERSEY
SCALE: 1"=50' 01/01/2014
ROBERT L. CIGOL
NEW JERSEY LICENSED LAND SURVEYOR
LICENSE NO. 24GS04026100 CERTIFICATE OF AUTHORIZATION NO. 24GA27919000
DMC ASSOCIATES, INC.
6 CAREY AVENUE
BUTLER, N.J. 07405
TO SHOW CONDITIONS AS OF 01/01/2014

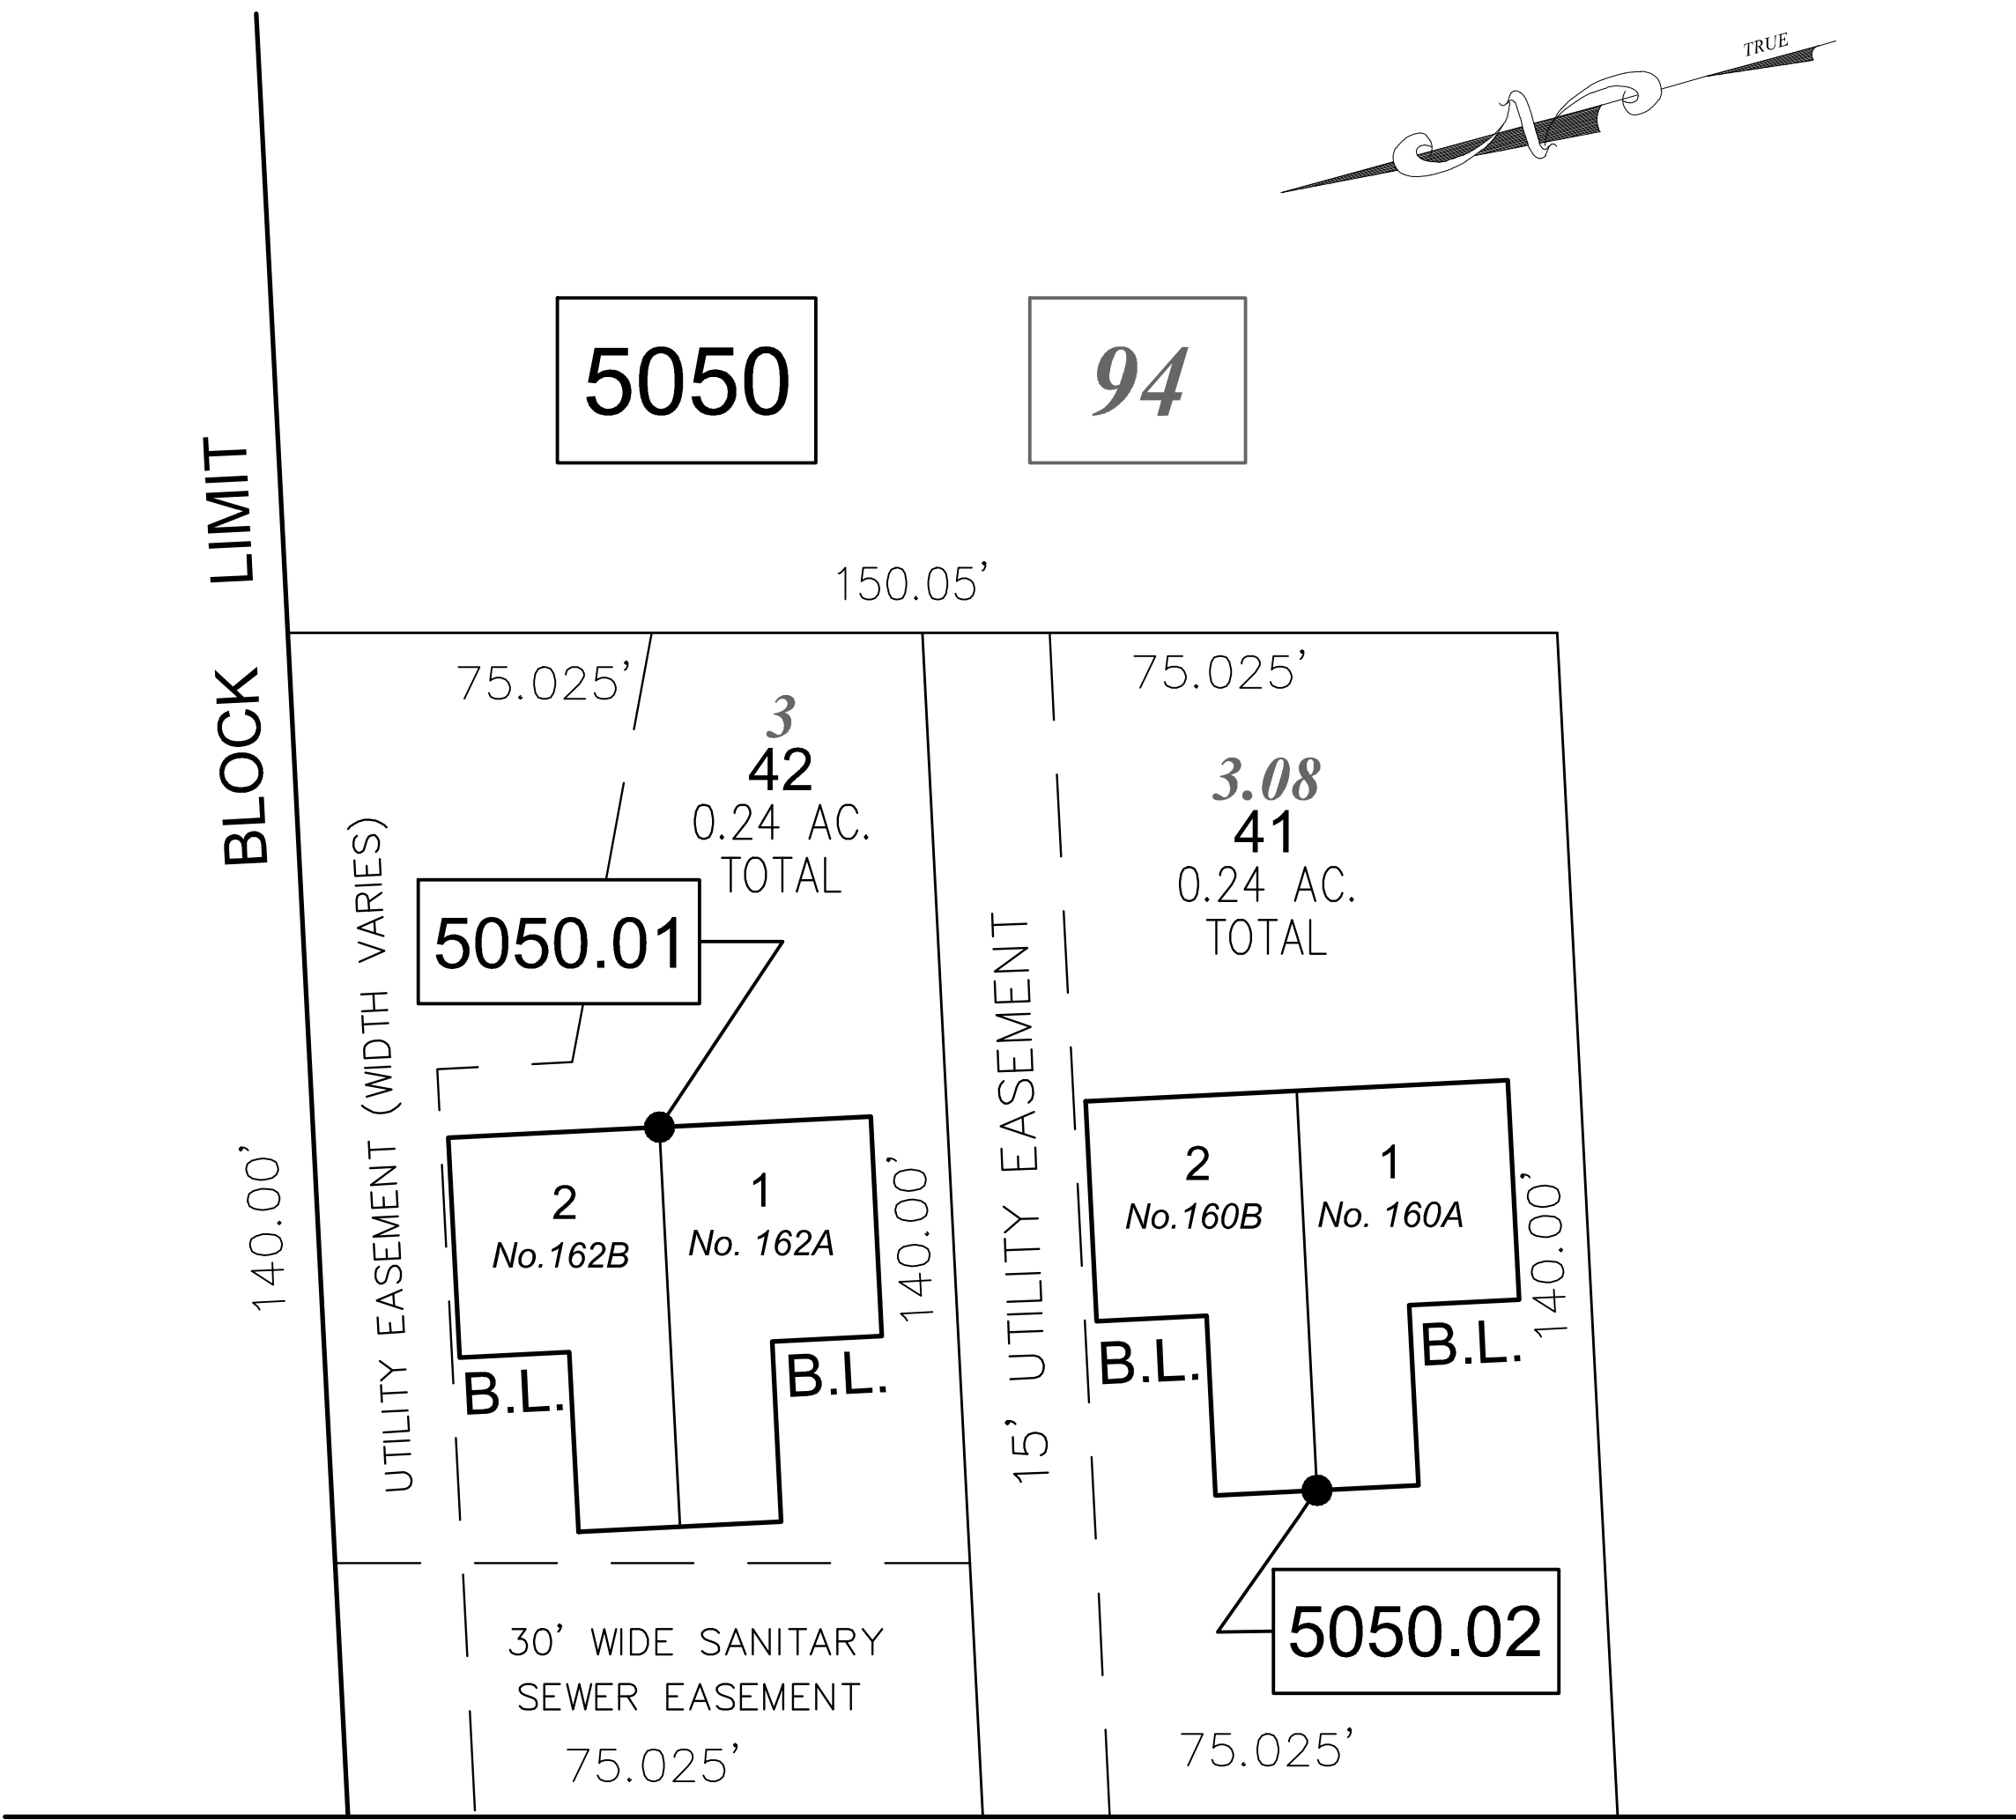

REVISIONS			
DATE	L. S. NAME	LIC. NO.	DESCRIPTION

THIS MAP HAS BEEN DRAWN USING COMPUTER AIDED DRAFTING/DESIGN (CAD/D) UNDER THE SUPERVISION OF ROBERT L. CIGOL, N.J.L.S. No. 24GS04026100.


GLENWILD ONE CONDOMINIUM

OLD BLOCK NUMBER	OLD LOT NUMBER	NEW BLOCK NUMBER	NEW LOT NUMBER	ADDRESS	SQUARE FEET	% INTEREST IN COMMON ELEMENT
94	3	5050	42	COMMON ELEMENTS		
94	3_C001	5050.01	1	162A	GLENWILD AVENUE	1,811
	3_C002		2	162B	GLENWILD AVENUE	1,811

GLENWILD TWO CONDOMINIUM

OLD BLOCK NUMBER	OLD LOT NUMBER	NEW BLOCK NUMBER	NEW LOT NUMBER	ADDRESS	SQUARE FEET	% INTEREST IN COMMON ELEMENT
94	3.08	5050	41	COMMON ELEMENTS		
94	3.08_C001	5050.02	1	160A	GLENWILD AVENUE	1,811
	3.08_C002		2	160B	GLENWILD AVENUE	1,811

GLENWILD AVENUE 50'

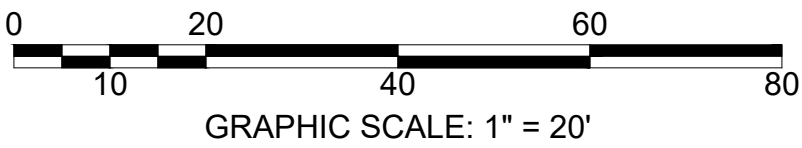

NEW JERSEY DEPARTMENT OF THE TREASURY
DIVISION OF TAXATION
APPROVED AS A TAX MAP PURSUANT TO THE AUTHORITY OF
N.J.S.A. 54:1-18 AND N.J.S.A. 54:5-1
FOR THE DIRECTOR, DIVISION OF TAXATION
Robert L. Cigol
Robert L. Cigol, Principal Field Representative
DATE DEC 30 2014 SERIAL NO. 1051


TAX MAP
BOROUGH OF BLOOMINGDALE
PASSAIC COUNTY, NEW JERSEY
SCALE: 1"=20' 01/01/2014
ROBERT L. CIGOL
NEW JERSEY LICENSED LAND SURVEYOR
LICENSE NO. 24GS04026100 CERTIFICATE OF AUTHORIZATION NO. 24GA27919000
DMC ASSOCIATES, INC.
6 CAREY AVENUE
BUTLER, N.J. 07405
TO SHOW CONDITIONS AS OF 01/01/2014

REVISIONS			
DATE	L. S. NAME	LIC. NO.	DESCRIPTION

THIS MAP HAS BEEN DRAWN USING COMPUTER AIDED DRAFTING/DESIGN (CAD/D) UNDER THE SUPERVISION OF ROBERT L. CIGOL, N.J.L.S. No. 24GS04026100.

BOGUE POND TOWNHOUSE CONDOMINIUM

OLD BLOCK NUMBER	OLD LOT NUMBER	NEW BLOCK NUMBER	NEW LOT NUMBER	ADDRESS	SQUARE FEET	% INTEREST IN COMMON ELEMENT	
92	30	5052	1	COMMON ELEMENTS			
92	30.01	5052.01	1	1	SANDRA LANE	1,875	5
	30.03		2	3	SANDRA LANE	1,875	5
	30.05		3	5	SANDRA LANE	1,875	5
	30.07		4	7	SANDRA LANE	1,875	5
	30.09		5	9	SANDRA LANE	1,875	5
	30.11		6	11	SANDRA LANE	1,875	5
	30.13		7	13	SANDRA LANE	1,875	5
92	30.15	5052.02	1	15	SANDRA LANE	1,875	5
	30.17		2	17	SANDRA LANE	1,875	5
	30.19		3	19	SANDRA LANE	1,875	5
	30.21		4	21	SANDRA LANE	1,875	5
	30.23		5	23	SANDRA LANE	1,875	5
	30.25		6	25	SANDRA LANE	1,875	5
	30.27		7	27	SANDRA LANE	1,875	5
92	33	5053	47	COMMON ELEMENTS			
92	33.08	5053.01	1	8	SANDRA LANE	1,875	5
	33.10		2	10	SANDRA LANE	1,875	5
	33.12		3	12	SANDRA LANE	1,875	5
	33.14		4	14	SANDRA LANE	1,875	5
	33.16		5	16	SANDRA LANE	1,875	5
	33.18		6	18	SANDRA LANE	1,875	5

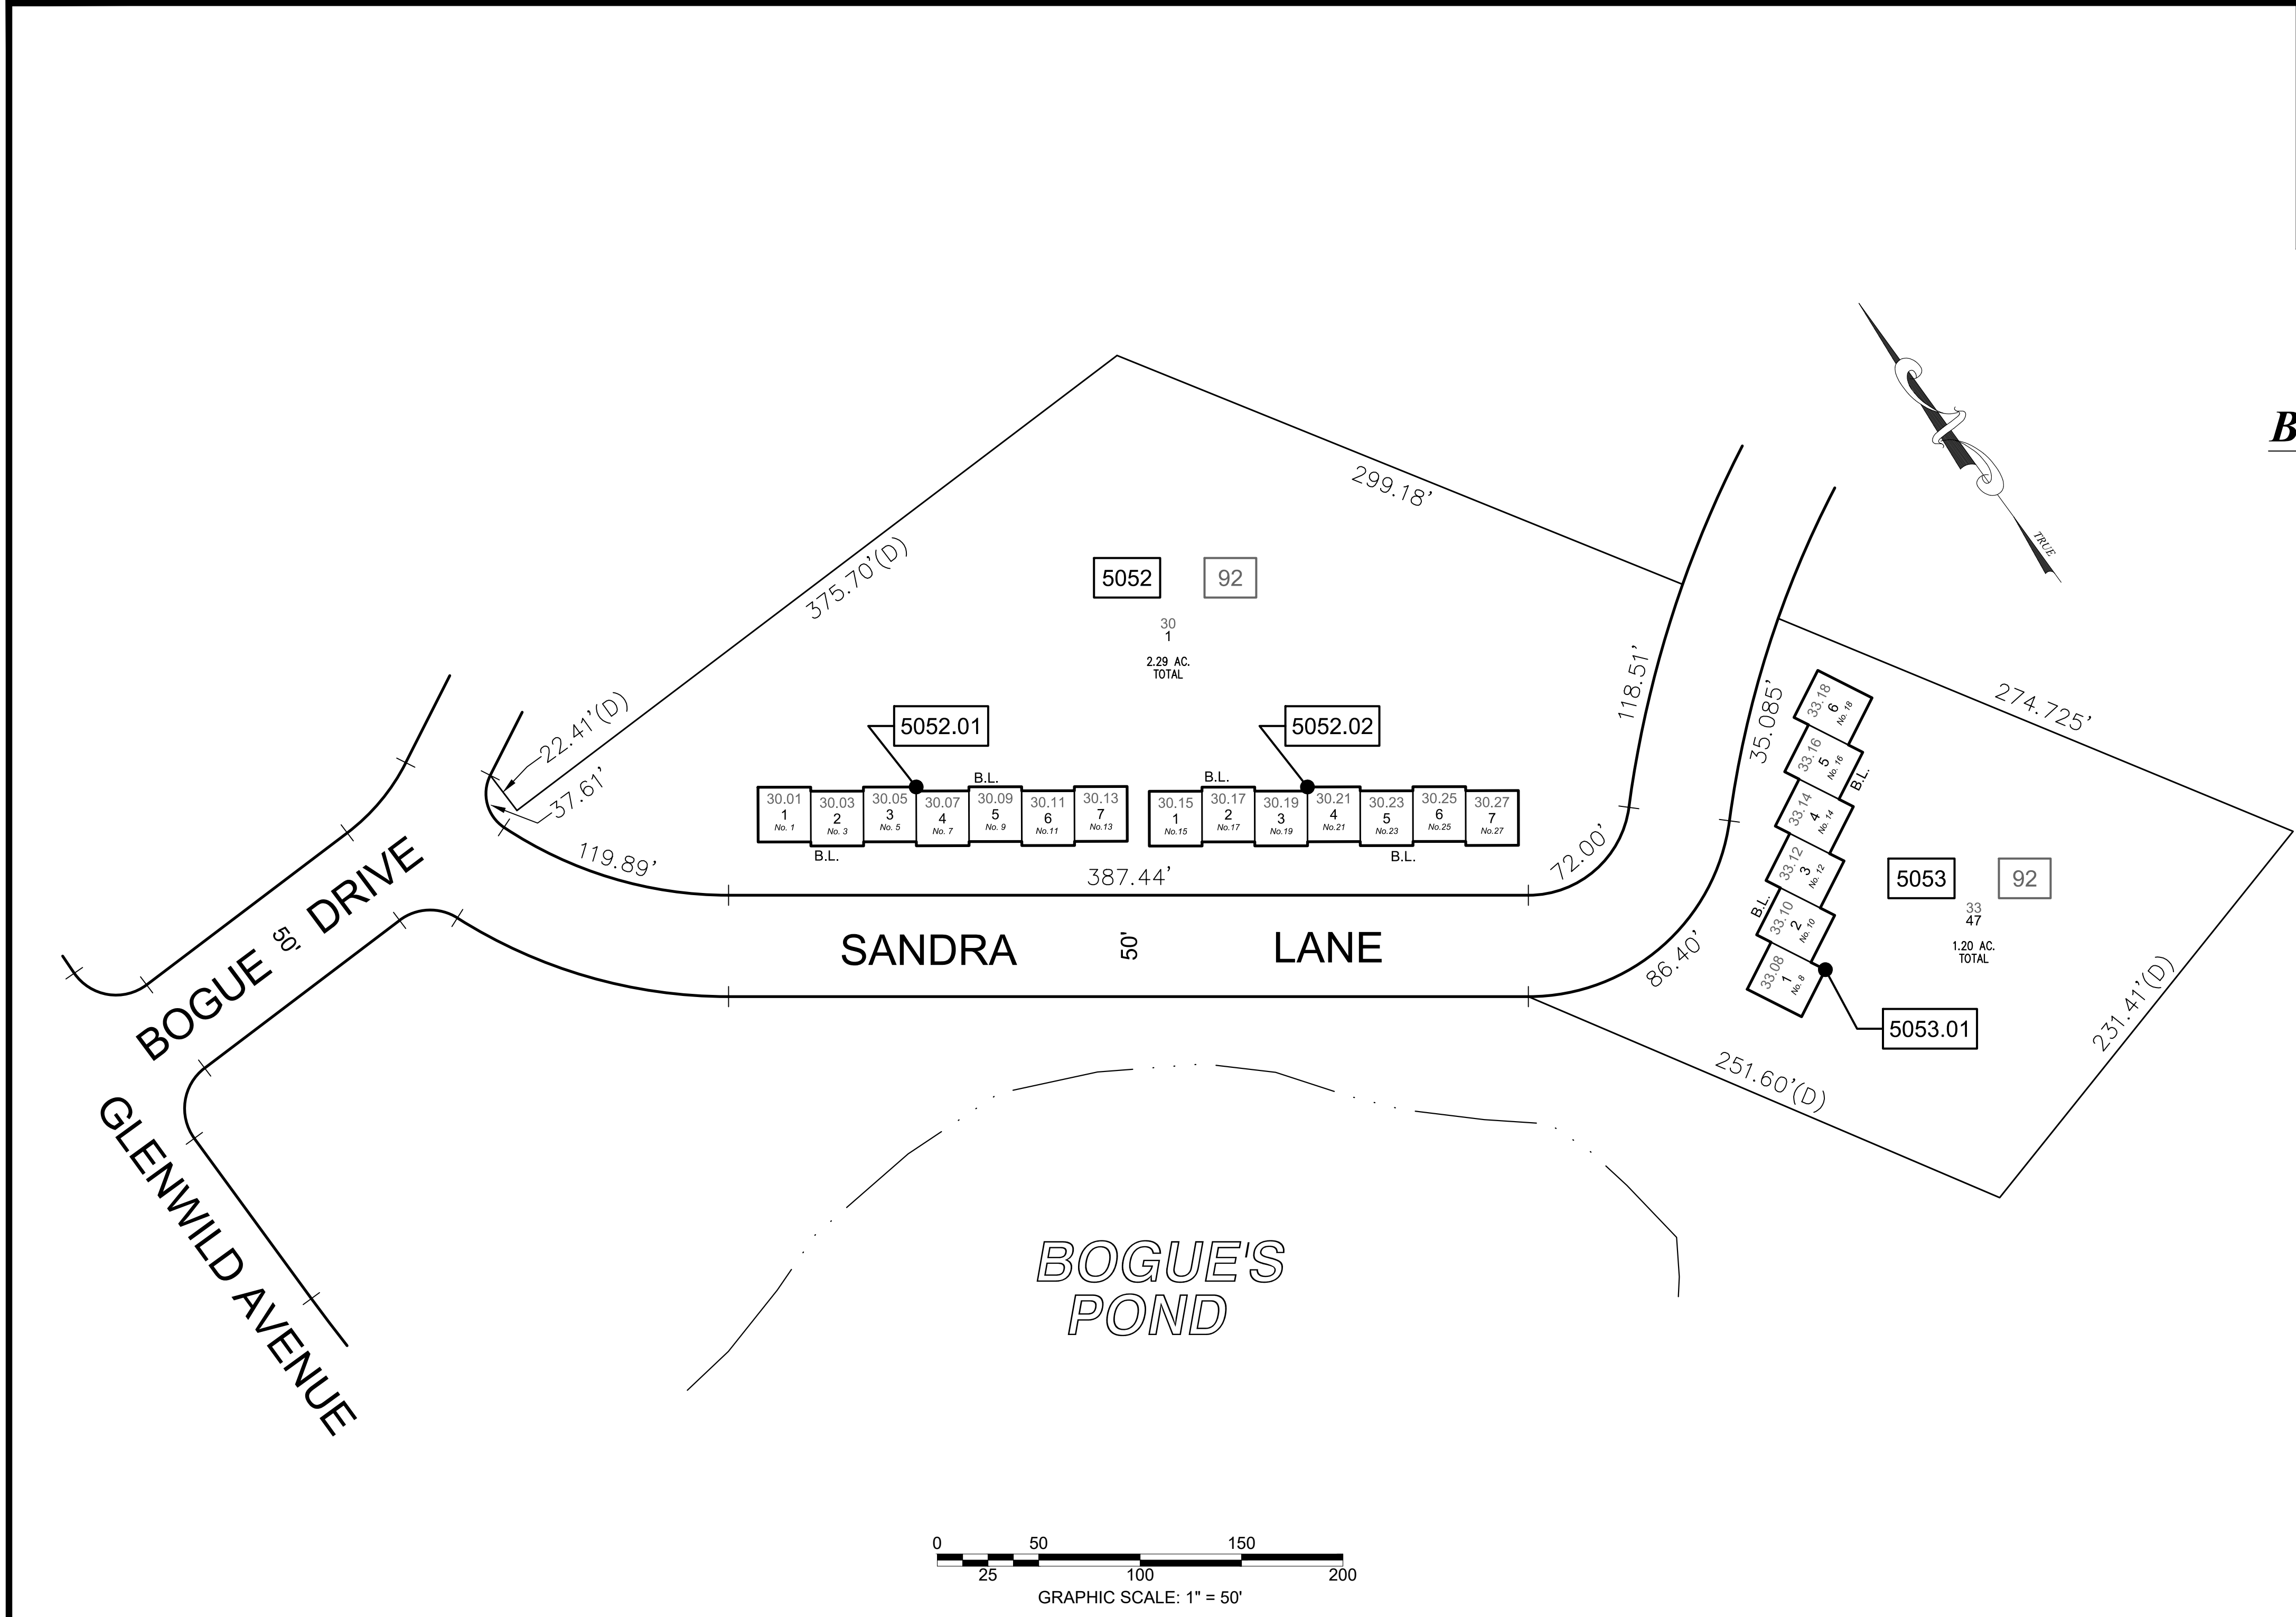


NEW JERSEY DEPARTMENT OF THE TREASURY
DIVISION OF TAXATION
APPROVED AS A TAX MAP PURSUANT TO THE AUTHORITY OF
N.J.S.A. 64:1-16 AND N.J.S.A. 64:50-4
FOR THE DIRECTOR, DIVISION OF TAXATION
Robert L. Cigol
Robert L. Cigol, Principal Field Representative
DATE DEC 30 2014 SERIAL NO. 1051

TAX MAP
BOROUGH OF BLOOMINGDALE
PASSAIC COUNTY, NEW JERSEY
SCALE: 1"=50' 01/01/2014
ROBERT L. CIGOL
NEW JERSEY LICENSED LAND SURVEYOR
LICENSE NO. 24GS04026100 CERTIFICATE OF AUTHORIZATION NO. 24GA27919000
DMC ASSOCIATES, INC.
6 CAREY AVENUE
BUTLER, N.J. 07405
TO SHOW CONDITIONS AS OF 01/01/2014

REVISIONS			
DATE	L. S. NAME	LIC. NO.	DESCRIPTION


THIS MAP HAS BEEN DRAWN USING COMPUTER AIDED DRAFTING/DESIGN (CAD/D) UNDER THE SUPERVISION OF ROBERT L. CIGOL, N.J.L.S. No. 24GS04026100.

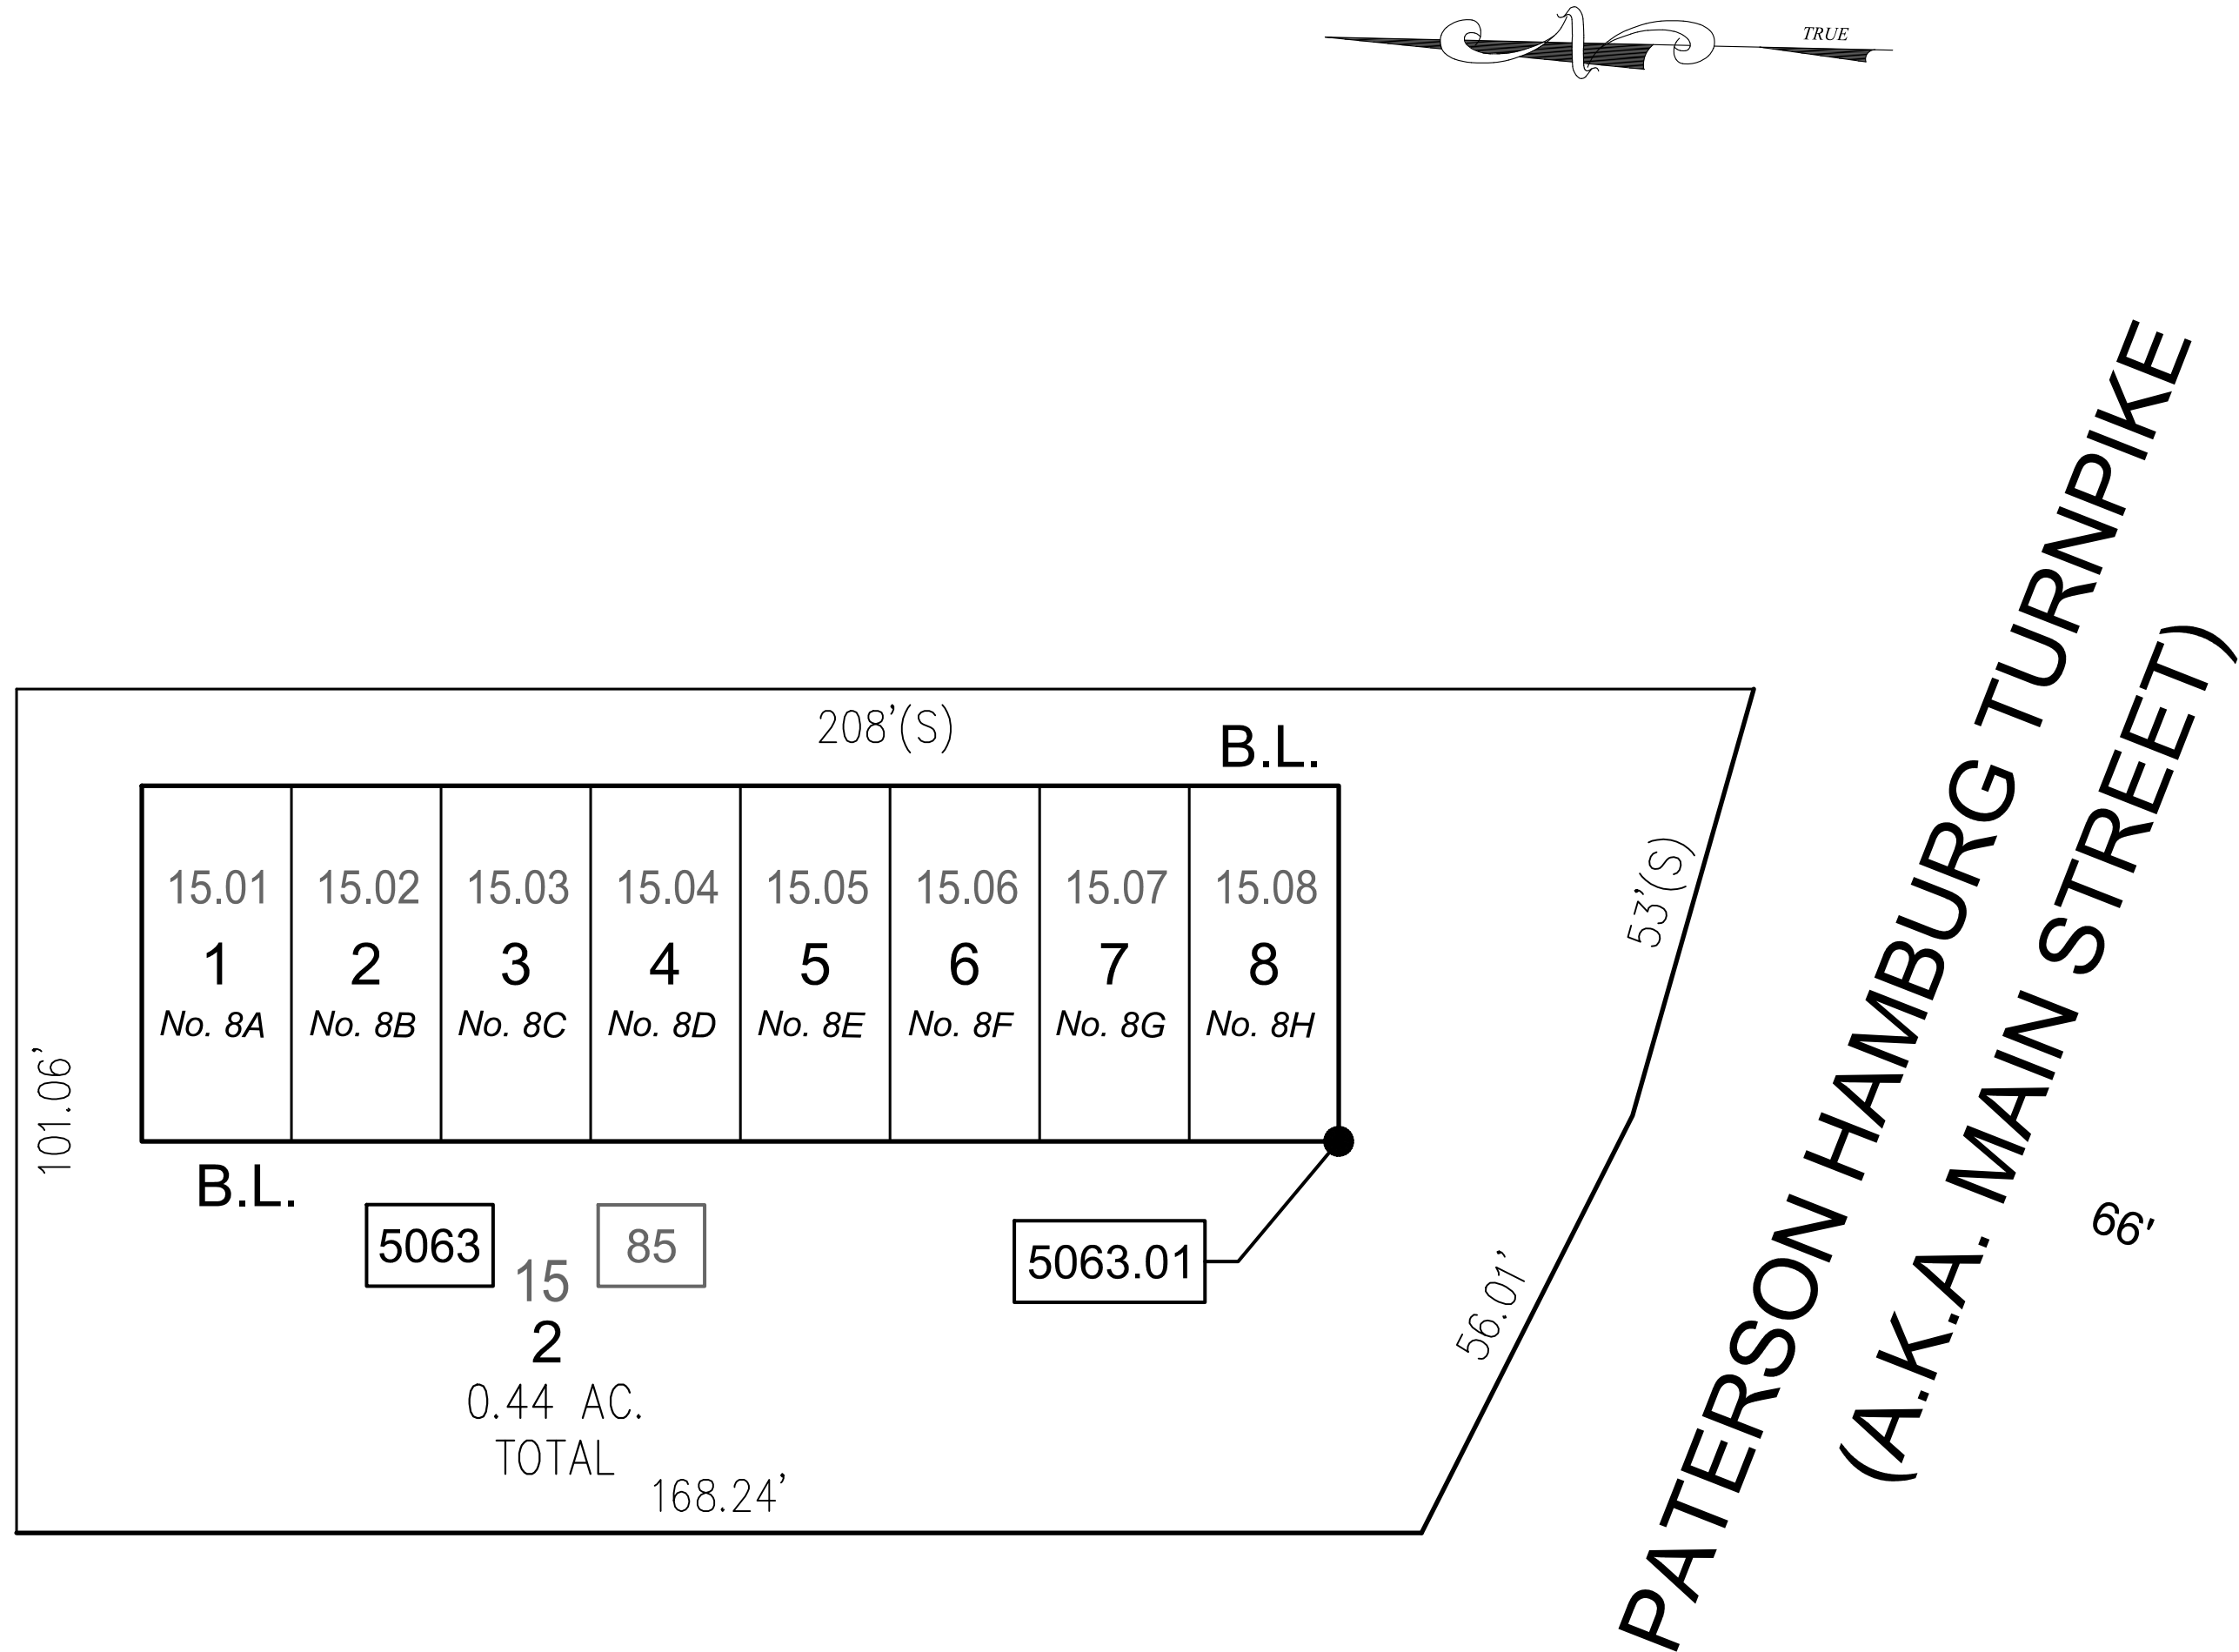

GARY TODD VILLAGE, A CONDOMINIUM

OLD BLOCK NUMBER	OLD LOT NUMBER	NEW BLOCK NUMBER	NEW LOT NUMBER	ADDRESS	SQUARE FEET	% INTEREST IN COMMON ELEMENT
85	15	5063	2	COMMON ELEMENTS		
85	15.01	5063.01	1	8A	LEARY AVENUE	1,782
	15.02		2	8B	LEARY AVENUE	1,782
	15.03		3	8C	LEARY AVENUE	1,782
	15.04		4	8D	LEARY AVENUE	1,782
	15.05		5	8E	LEARY AVENUE	1,782
	15.06		6	8F	LEARY AVENUE	1,782
	15.07		7	8G	LEARY AVENUE	1,782
	15.08		8	8H	LEARY AVENUE	1,782

LEARY AVENUE

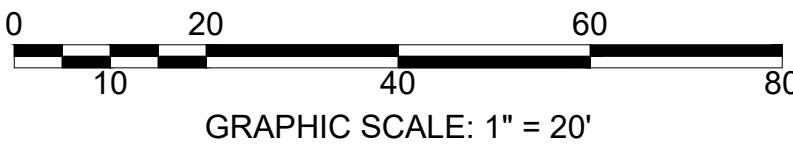

NEW JERSEY DEPARTMENT OF THE TREASURY
DIVISION OF TAXATION
APPROVED AS A TAX MAP PURSUANT TO THE AUTHORITY OF
N.J.S.A. 64:1-16 AND N.J.S.A. 64:50-4
FOR THE DIRECTOR, DIVISION OF TAXATION
Robert L. Cigol
Robert L. Cigol, Principal Field Representative
DATE DEC 30 2014 SERIAL NO. 1051

TAX MAP
BOROUGH OF BLOOMINGDALE
PASSAIC COUNTY, NEW JERSEY
SCALE: 1"=20' 01/01/2014
ROBERT L. CIGOL
NEW JERSEY LICENSED LAND SURVEYOR
LICENSE NO. 24GS04026100 CERTIFICATE OF AUTHORIZATION NO. 24GA27919000
DMC ASSOCIATES, INC.
6 CAREY AVENUE
BUTLER, N.J. 07405
TO SHOW CONDITIONS AS OF 01/01/2014