REVISIONS			
DATE	L. S. NAME	LIC. NO.	DESCRIPTION

THIS MAP HAS BEEN DRAWN USING COMPUTER AIDED DRAFTING/DESIGN (CAD/D) UNDER THE SUPERVISION OF ROBERT L. CIGOL, N.J.L.S. No. 24GS04026100.

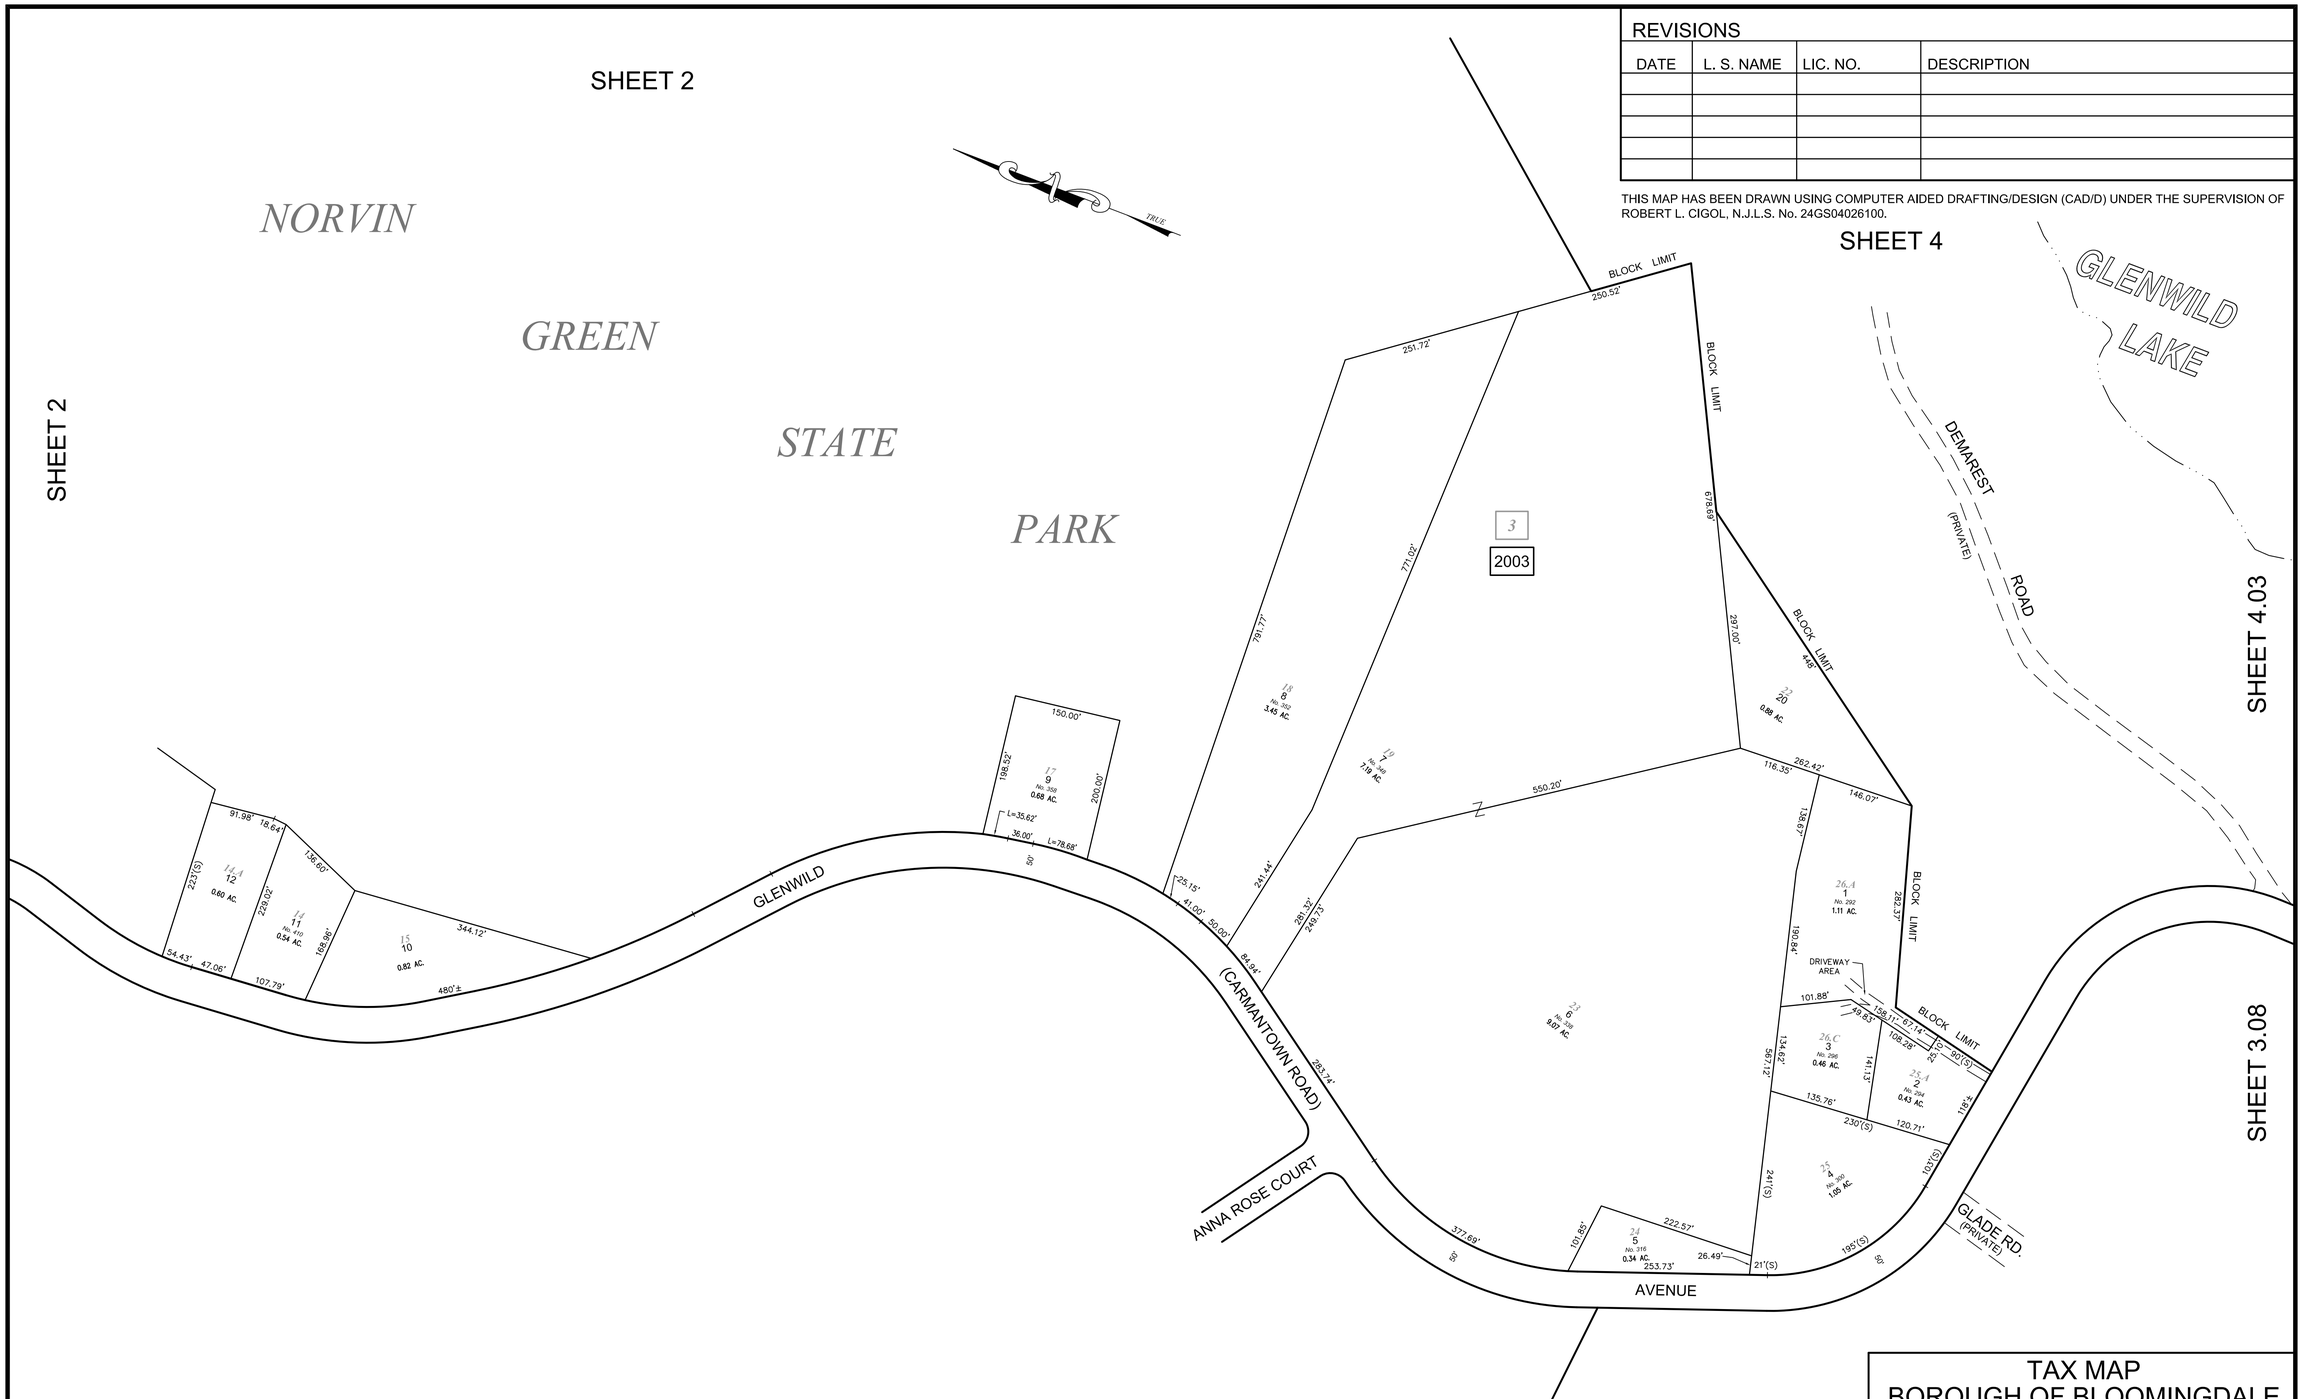

NEW JERSEY DEPARTMENT OF THE TREASURY
DIVISION OF TAXATION
APPROVED AS A TAX MAP PERSUANT TO THE AUTHORITY OF N.J.S.A. 54:4-46 AND N.J.S.A. 54:30-4
FOR THE DIRECTOR, DIVISION OF TAXATION
Cynthia Miller CTA
Cynthia Miller, CTA, Chief, Valuation and Mapping
Tiffany A. Fields
Tiffany A. Fields, Principal Field Representative
DATE DEC 30 2014 SERIAL NO. 1051

TAX MAP
BOROUGH OF BLOOMINGDALE

PASSAIC COUNTY, NEW JERSEY

SCALE: 1"=100' 01/01/2014

ROBERT L. CIGOL
NEW JERSEY LICENSED LAND SURVEYOR
LICENSE NO. 24GS04026100 CERTIFICATE OF AUTHORIZATION NO. 24GA27919000
DMC ASSOCIATES, INC.
211 MAIN STREET
BUTLER, N.J. 07405

TO SHOW CONDITIONS AS OF 01/01/2014